



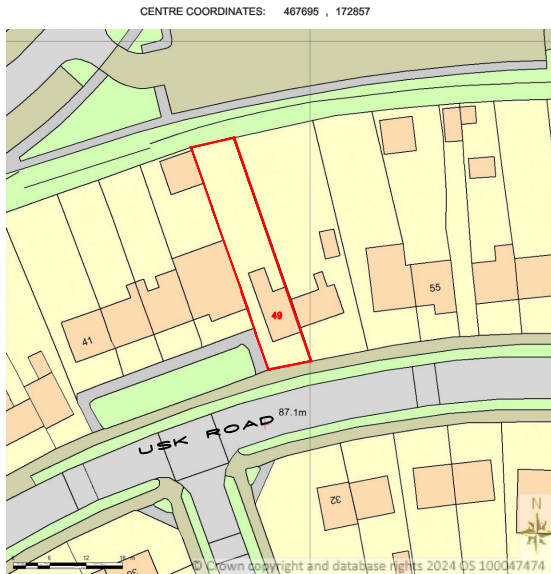


Supplied by Streetwise Maps Ltd
www.streetwise.net
Licence No: 100047474
11-20-25 10/02/2024

LOCATION PLAN
SCALE 1:1250@A3

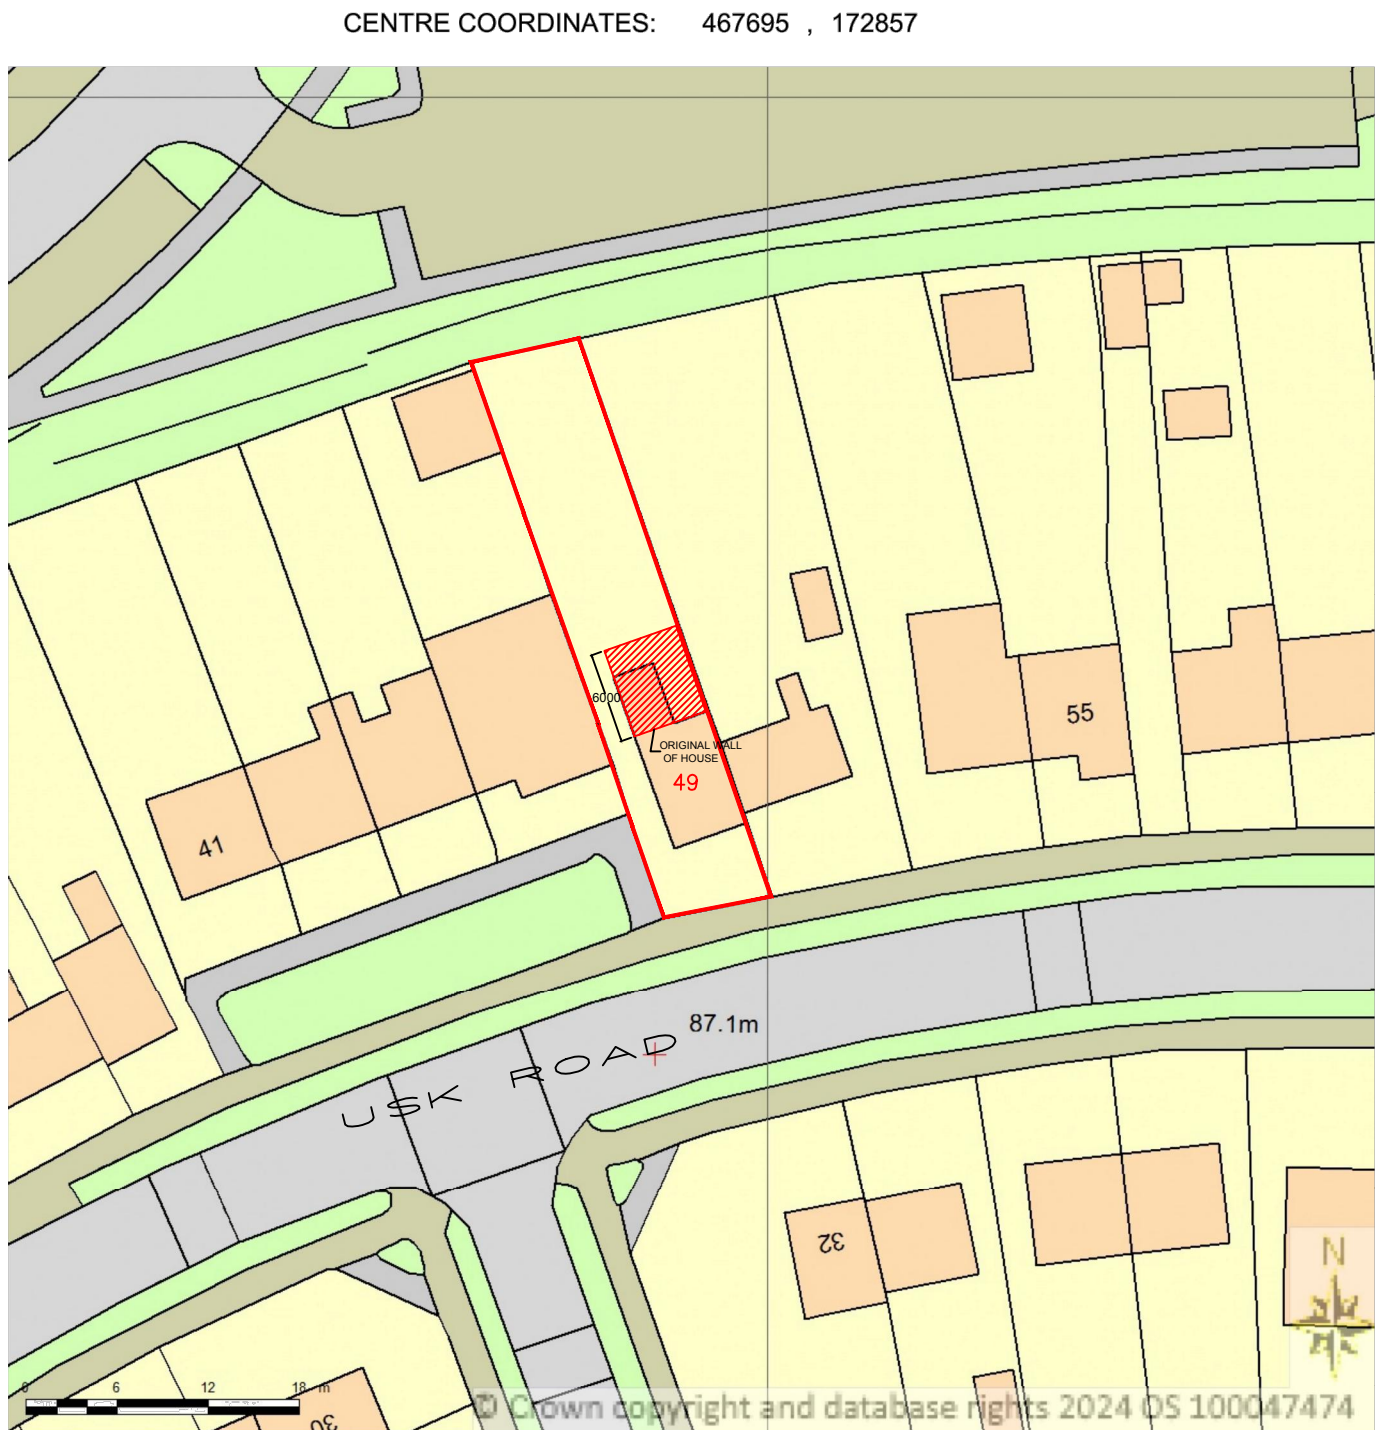

BLOCK PLAN
SCALE 1:500@A3

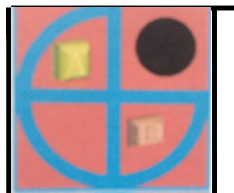	PROJECT:	49 Usk Road Reading	DRAWN BY:	P.S.	DRAWING TITLE:		ArchDezine Limited archdeziner7@gmail.com
	PROPOSED SINGLE STOREY REAR EXTENSION		DATE:	20/02/2024	LOCATION AND BLOCK PLAN		
			SCALE:	AS SHOWN@A3	DRAWING NUMBER:		
			FILENAME:	24006	UR-01		