




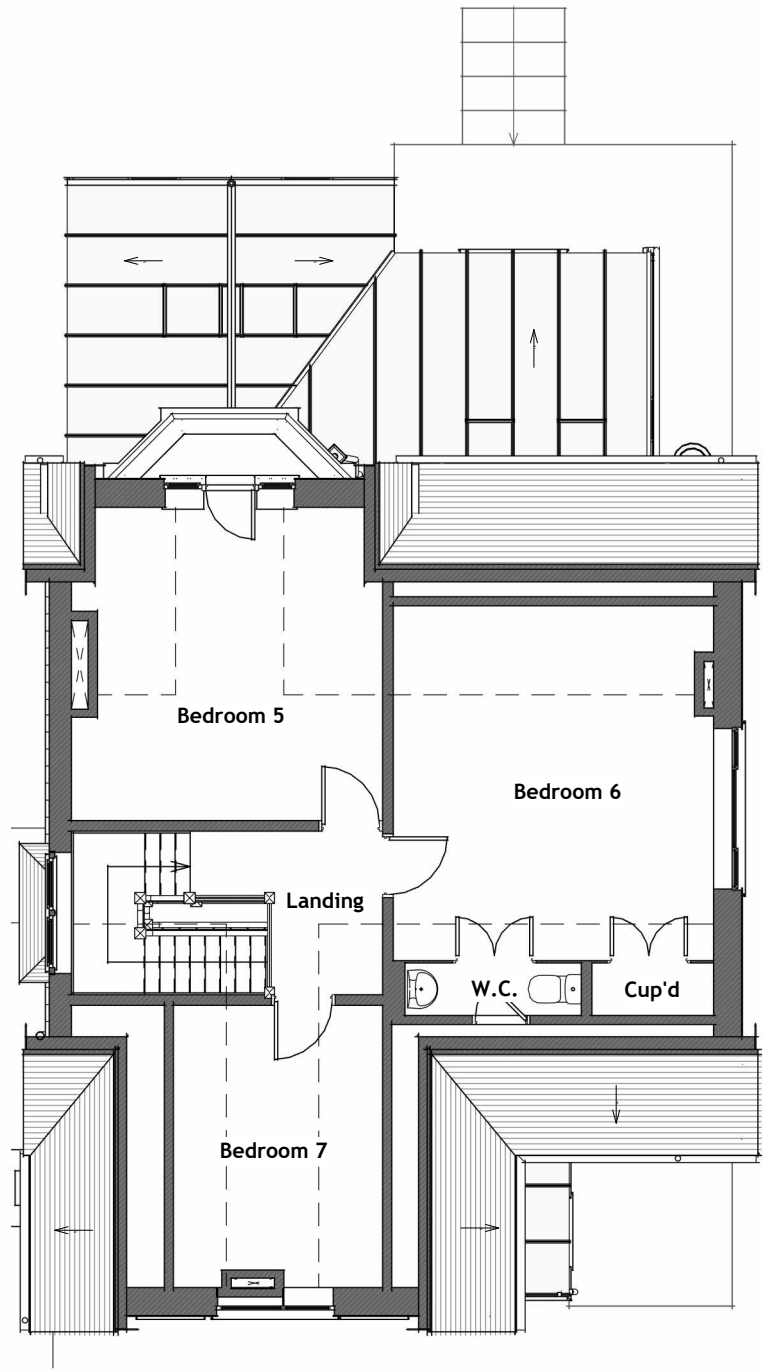

Existing Second Level Plan
General Arrangement | 02-FFL | Scale 1 : 100

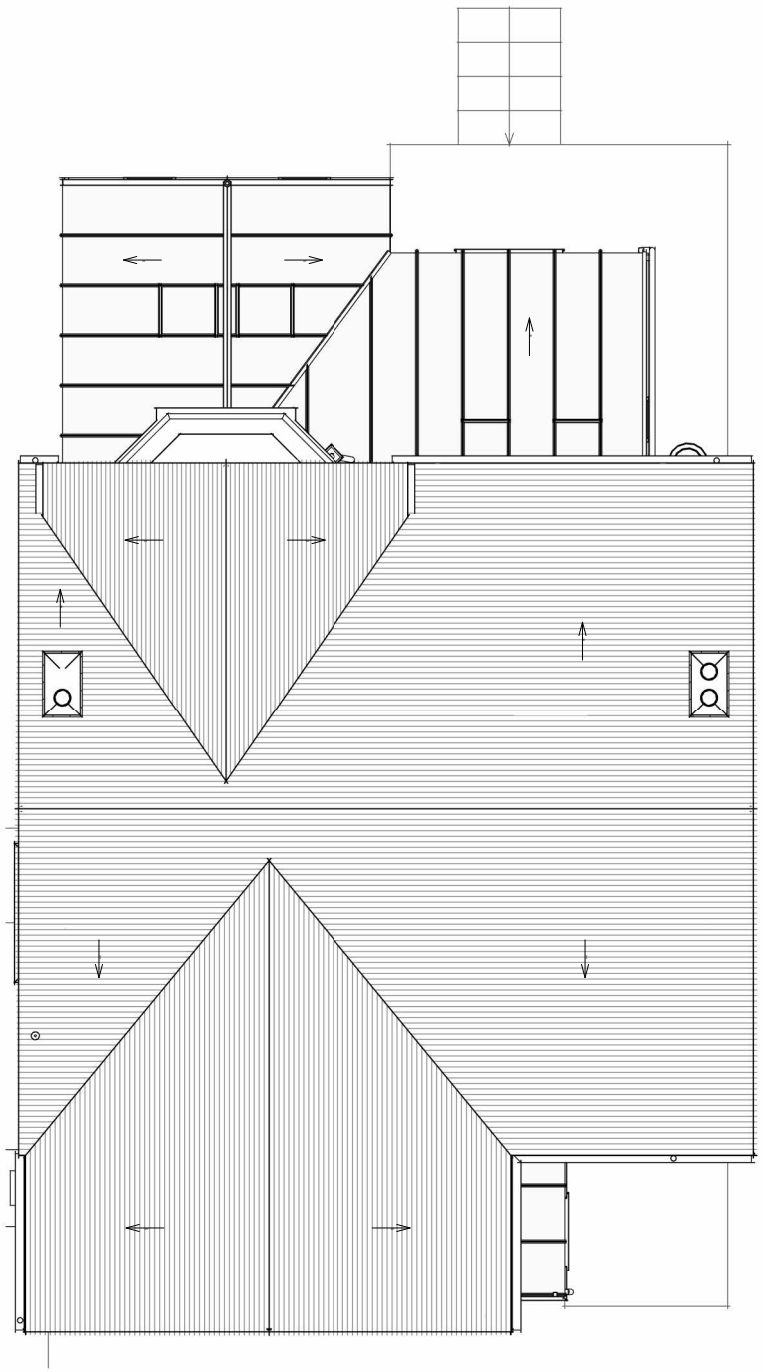

Existing Roof Level Plan
General Arrangement | RF-RDG | Scale 1 : 100

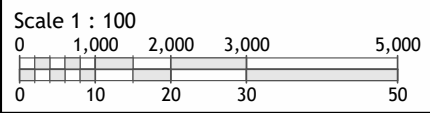

- Copyright © 2022 Michael Aubrey Partnership Ltd. (MAPL)
- Sheet Notes
- a. the drawing is copyright protected and may not be used, reproduced or relied upon by any third party except as explicitly agreed by MAPL
 - b. all dimensions are in millimetres unless noted otherwise
 - c. all measurements must be obtained from stated dimensions only and not be scaled off except for Local Authority Planning application purposes
 - d. all drawings must be read in conjunction with all other project drawings and any discrepancies reported immediately for clarification
 - e. full schedules, specification notes and legends are located on drawings numbered '900' to '999' (900 series)

0	30.05.2024	HB	First Issue
P1	24.05.2024	JMR	Preliminary issue
Rev	Date	By	Description

**michael aubrey**
partnership
• 0118 962 9666 • www.mapl.co.uk

Client	
Ms. M. Stevenson	
Project Address	
33 Priest Hill, Caversham, Reading, Berkshire. RG4 7RZ	
Project Description	
Rear Dormer & Air Source Heat Pump	
Sheet Title	
Plans - Second & Roof Level - Existing GA	
Sheet Ref.	MAP-C4752-512
Rev.	0
Project Ref.	C4752
Date	30.05.2024
Drawn by	JMR
Checked by	JMR
Scale	1 : 100
Sheet Size	A3