



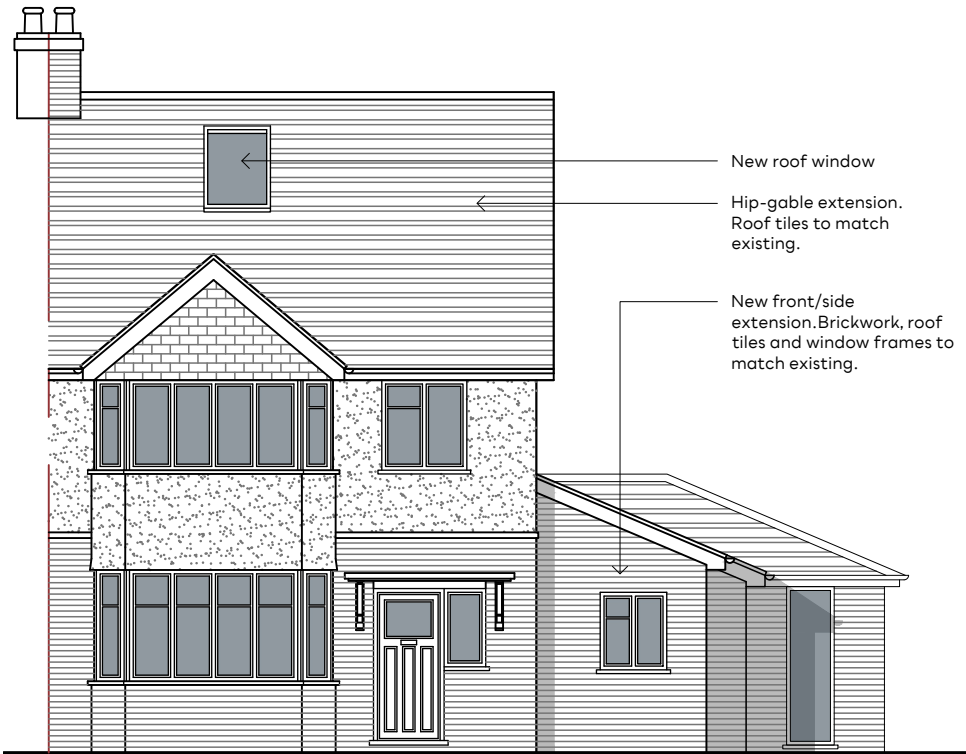

FRONT ELEVATION  
(EAST FACING)



SIDE ELEVATION  
(NORTH FACING)

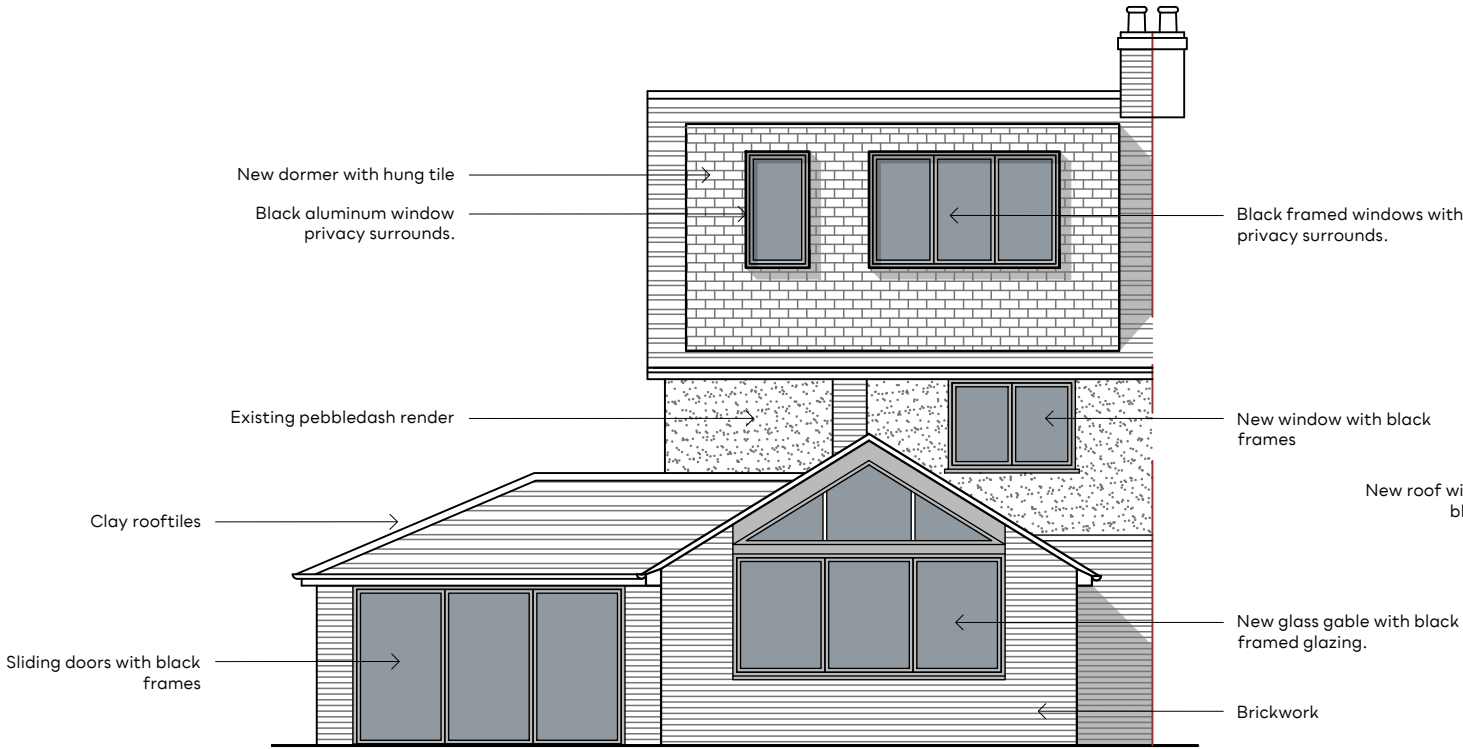

REAR ELEVATION  
(WEST FACING)



SIDE ELEVATION  
(SOUTH FACING)

| Rev. | Date     | Description           | Author | NOTES   |
|------|----------|-----------------------|--------|---|
| B    | 05/06/24 | Juliet window amended | KJ     | 1. This drawing is copyright of: Bastion. Reproduction is only to take place with our written authority.<br>2. These Plans are subject to Planning and Building Regulation Approval or any other statute in law before building commences.<br>3. Any structural work where mentioned on the drawing is subject to a qualified structural and civil engineer calculations before building work commences.<br>4. All drawings marked preliminary or planning are not to be built or manufactured from.<br>5. If any discrepancies are found in the drawings these are to be brought to the attention of Bastion for rectification.<br>6. Boundary line indicative only. Exact location must be determined on site before building work commences.<br>7. Bastion is a trading name of CAD UP LTD. |

JANUARY 2024

1:100 (@A3)

23-45BD-PL-02.2

PROPOSED EXTERNAL ELEVATIONS