


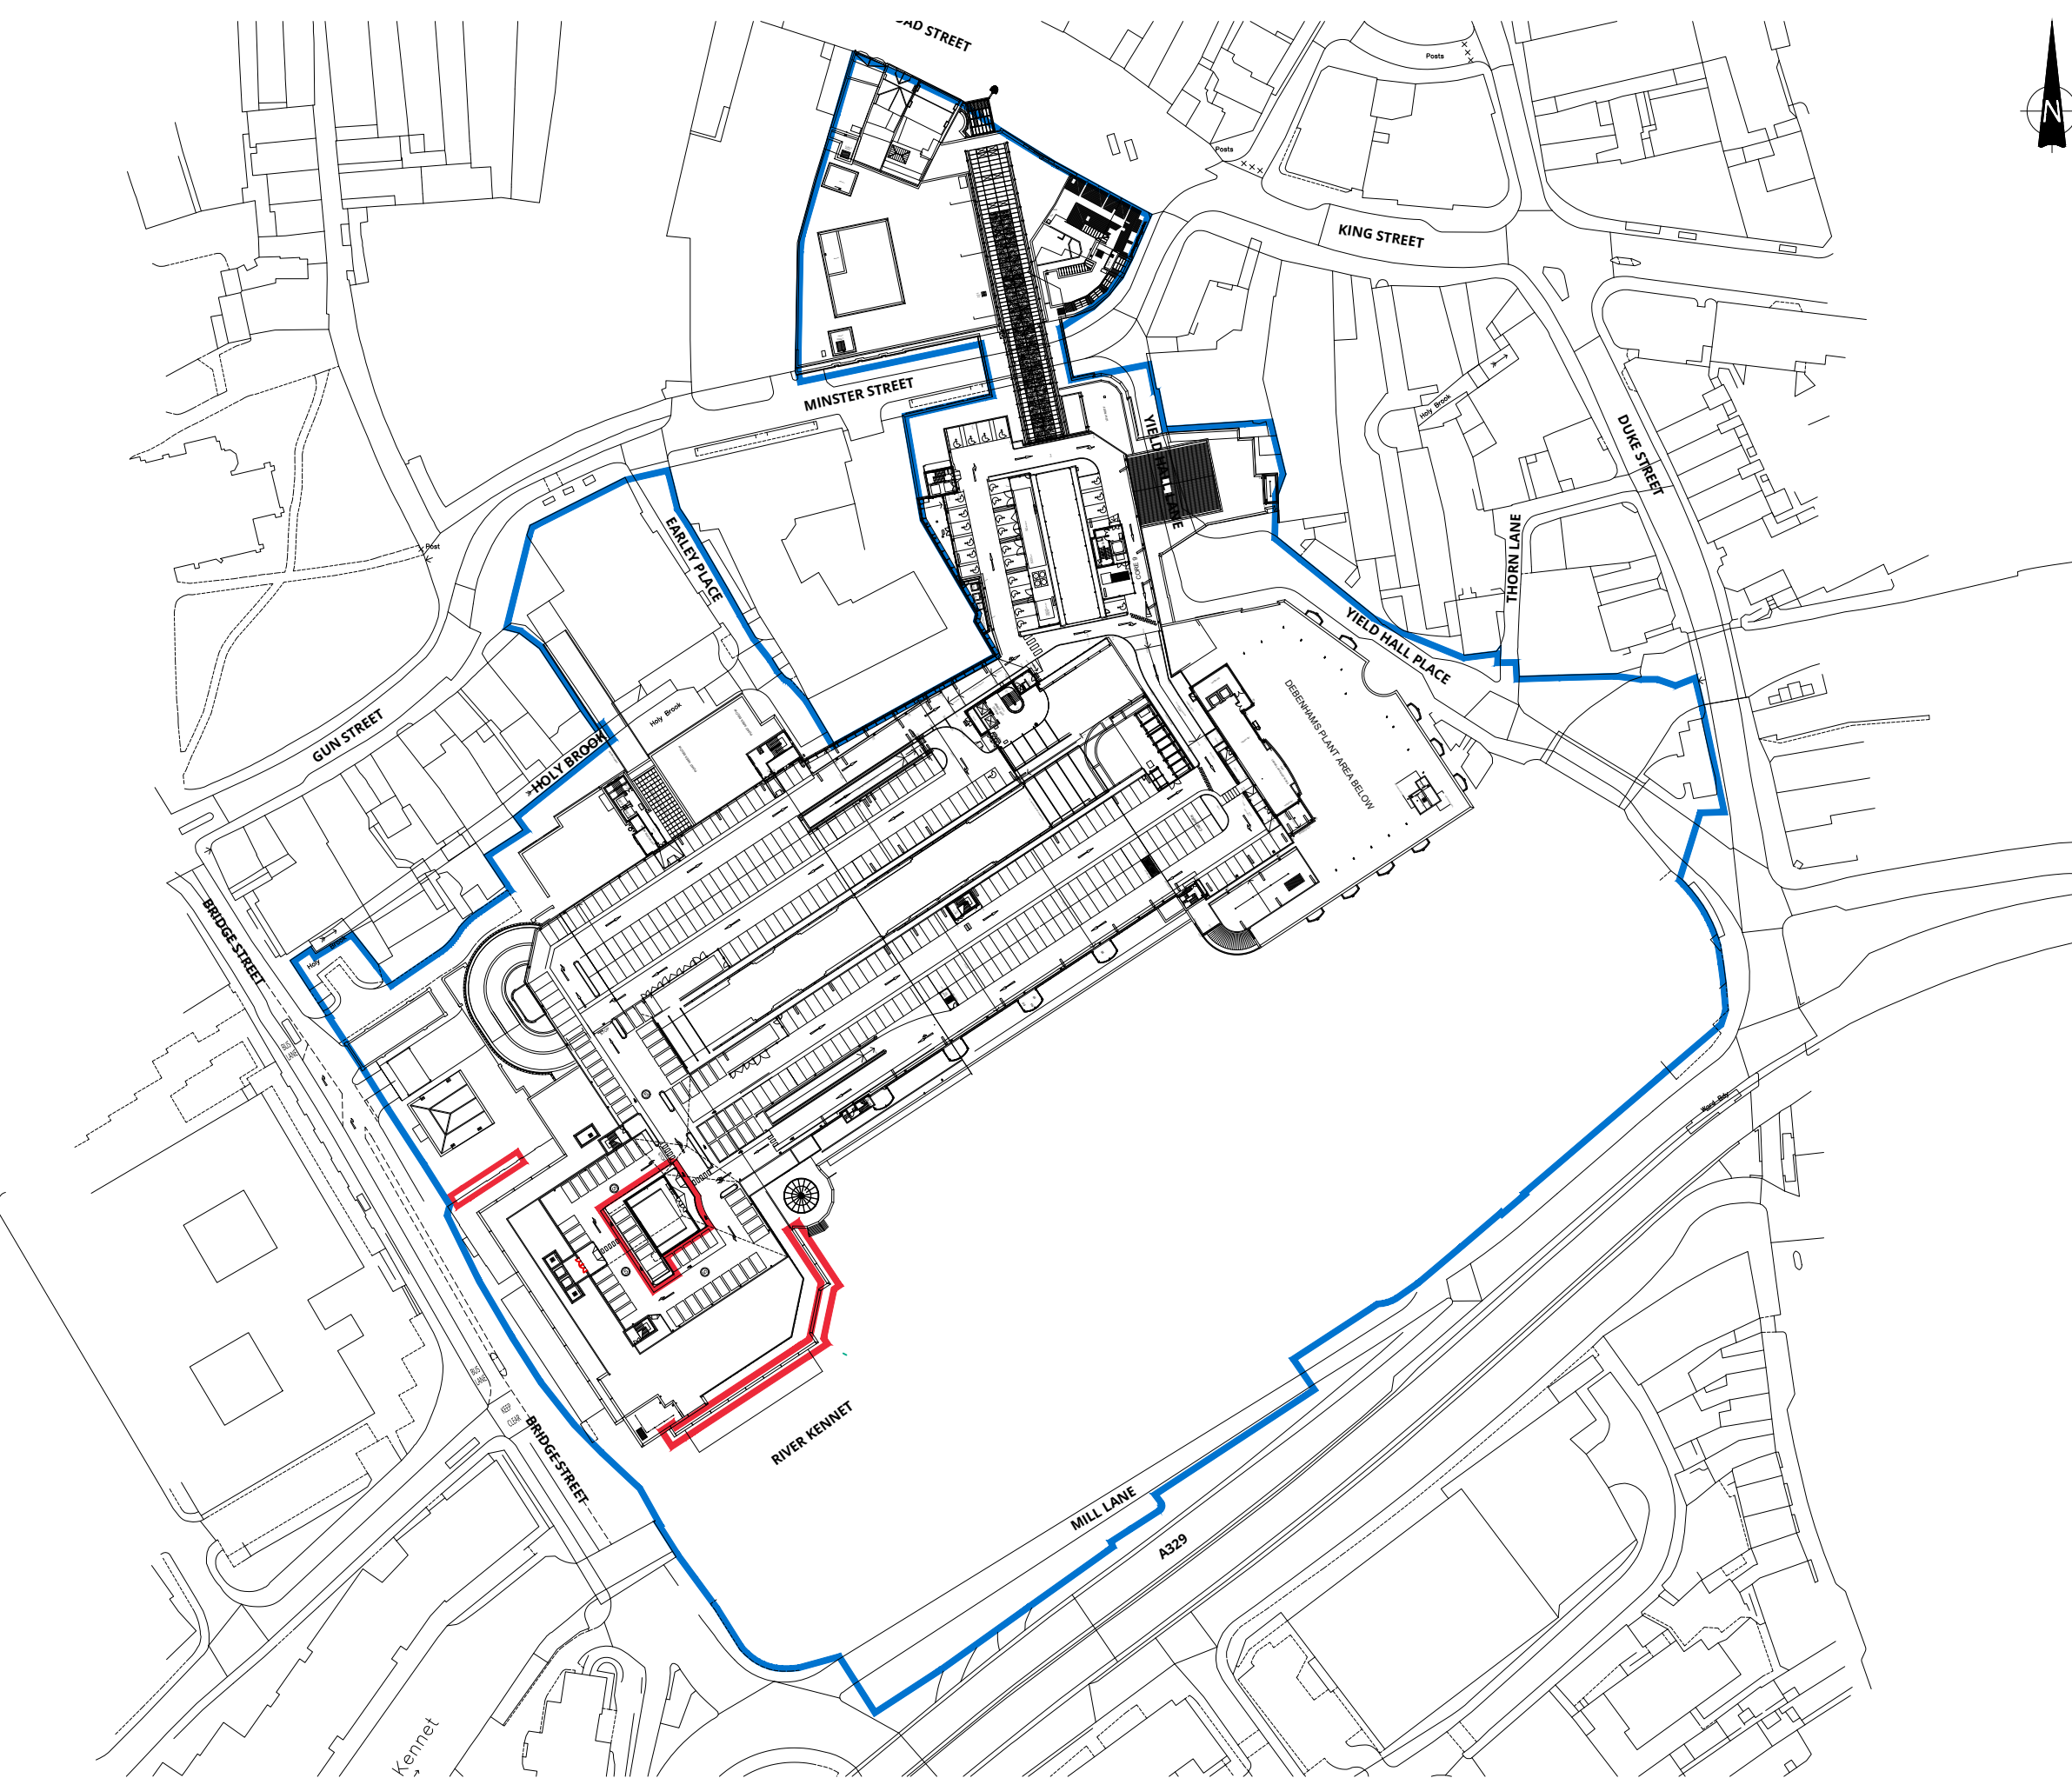

Copyright of this drawing is the property of Urban Edge Architecture Limited. It must not be reproduced or amended nor used in the execution of any works whether in conjunction with the proposed works for which it is prepared or otherwise without the express consent in writing of Urban Edge Architecture Limited.

Urban Edge Architecture Limited
One Scotgate Mews, Scotgate,
Stamford, Lincolnshire, PE9 2FX.

Tel. ++44 (0)1780 755 665
Fax. ++44 (0)1780 755 360

DRAWING TO BE READ IN COLOUR

LEGEND:

OWNERSHIP BOUNDARY

APPLICATION BOUNDARY

Rev No	Description	Drawn By	Date
--------	-------------	----------	------

URBANEDGE
architecture / landscape / masterplanning

Client
**ORACLE LTD PARTNERSHIP
C/O HAMMERSON**

Project
**THE ORACLE, READING
FORMER HOUSE OF FRASER
LOBBY / FACADE AMENDMENTS**

Drawing
SITE LOCATION PLAN

Issue Purpose						
FOR PLANNING						
UE Proj No	Scale	Date	Drawn	Status	Revision	
2216	1:1500 @ A3	MARCH 2024	DH	-	P00	
Project - Organisation - Volume/System - Level - Type - Role - Number						
2216-URB-LR-37-DR-A-208900						

