

Sheet Notes

- a. the drawing is copyright protected and may not be used, reproduced or relied upon by any third party except as explicitly agreed by MAPL
- b. all dimensions are in millimetres unless noted otherwise
- c. all measurements must be obtained from stated dimensions only and checked before ordering any materials. Measurements must not be scaled off the drawing except for Local Authority Planning application purposes
- d. all drawings must be read in conjunction with all other project drawings and any discrepancies reported immediately for clarification
- e. full schedules, specification notes and legends are located on drawings numbered '900' to '999' (900 series)

| A   | 08.03.2024 | JWR | Planning issue |
|-----|------------|-----|----------------|
| 0   | 04.01.2024 | OB  | First issue    |
| Rev | Date       | By  | Description    |

m

a

michael aubrey

partnership

• 0118 962 9666 • www.mapl.co.uk

Client

Ms. M. Blok & Mr. S. Elswood

Project Address

5 Geoffreyson Road, Caversham,  
Reading, Berkshire. RG4 7HS


Project Description

Single Storey Rear Extension, Garage  
Conversion & Internal Alterations

Sheet Title


Plans - Ground & First Level -  
Existing GA

|              |               |            |            |
|--------------|---------------|------------|------------|
| Sheet Ref.   | MAP-C4869-111 | Rev.       | A          |
| Project Ref. | C4869         | Date       | 08.03.2024 |
| Drawn by     | OB            | Checked by | FM         |
| Scale        | 1 : 100       | Sheet Size | A3         |

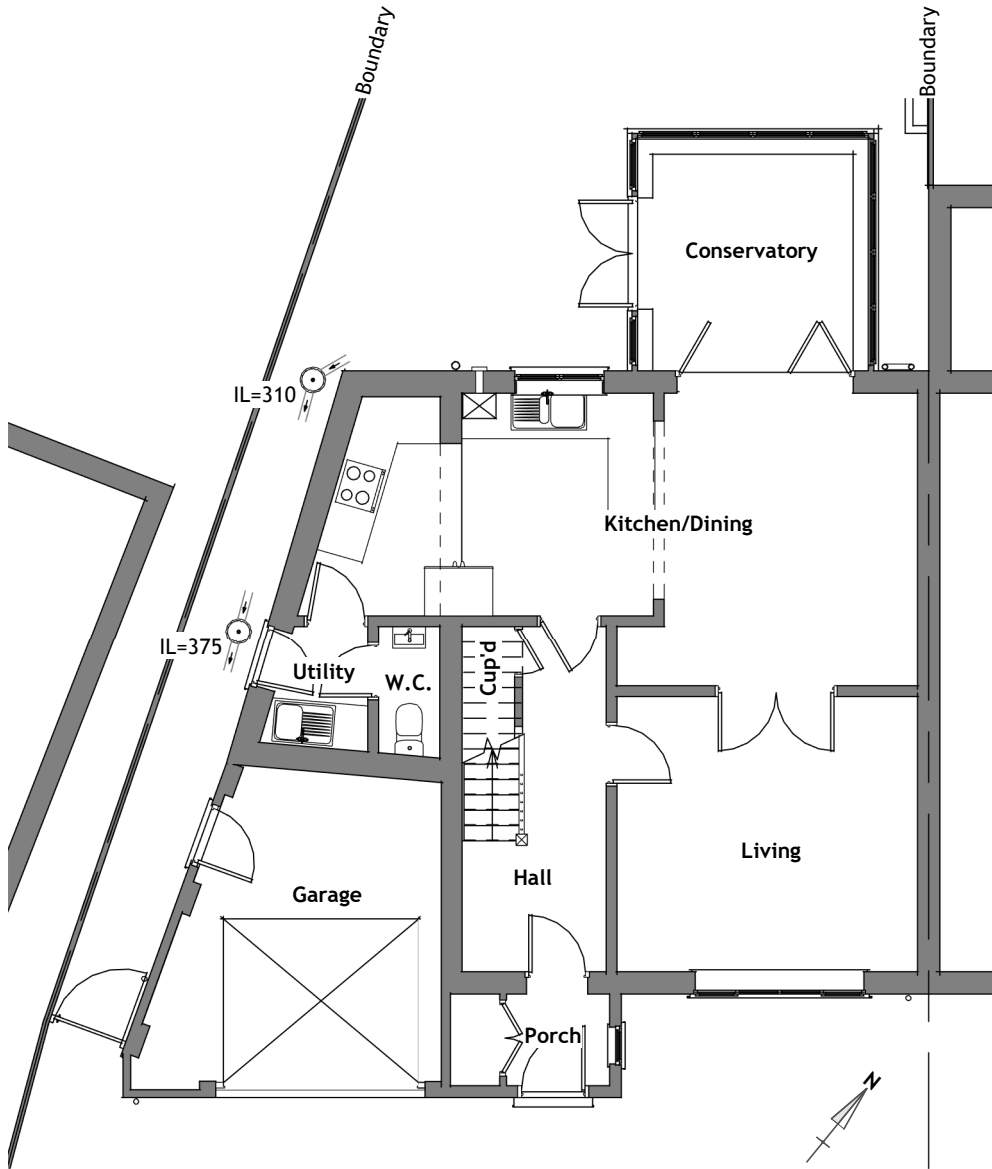

Existing Ground Level Plan

General Arrangement | 00-FFL | Scale 1 : 100

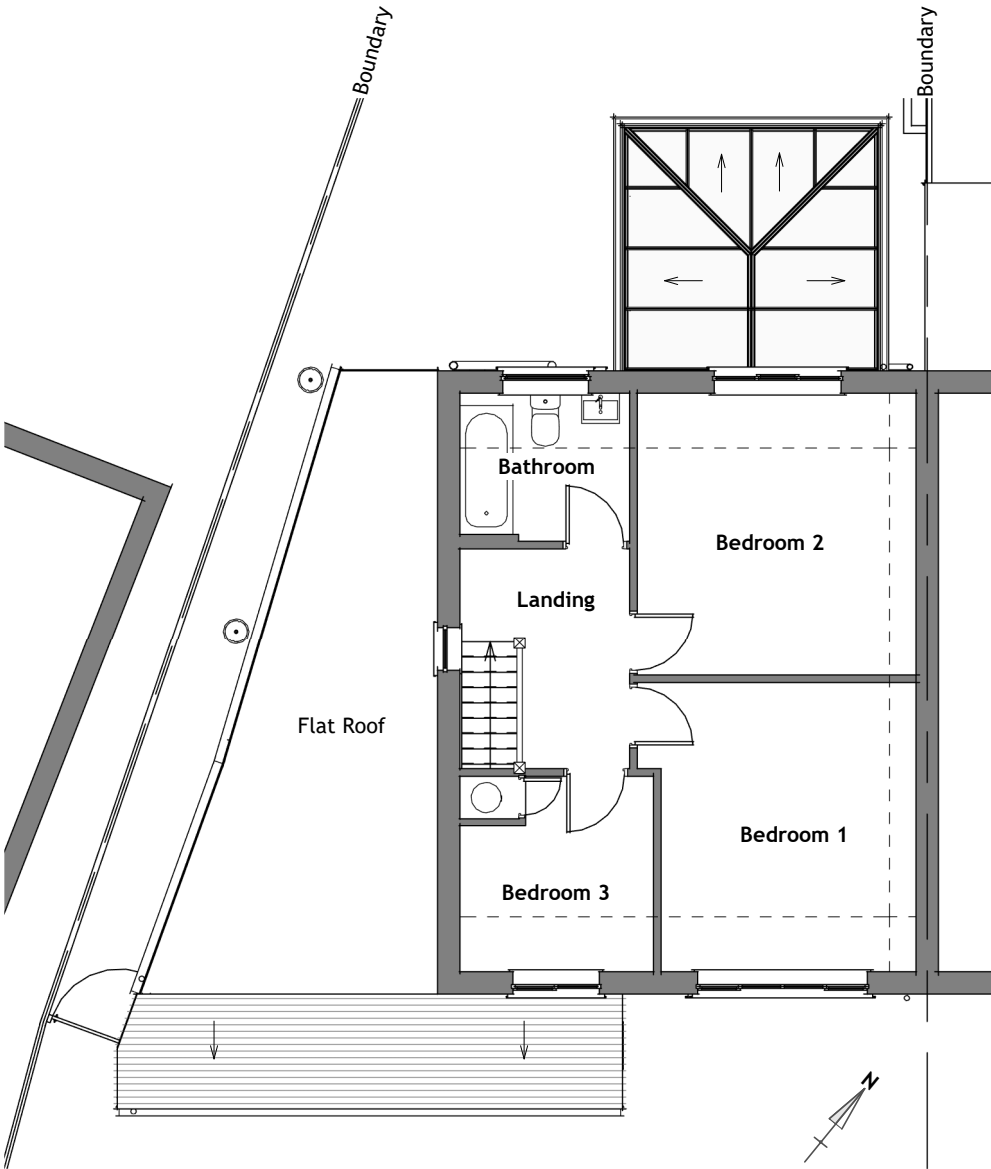

Existing First Level Plan

General Arrangement | 01-FFL | Scale 1 : 100

