



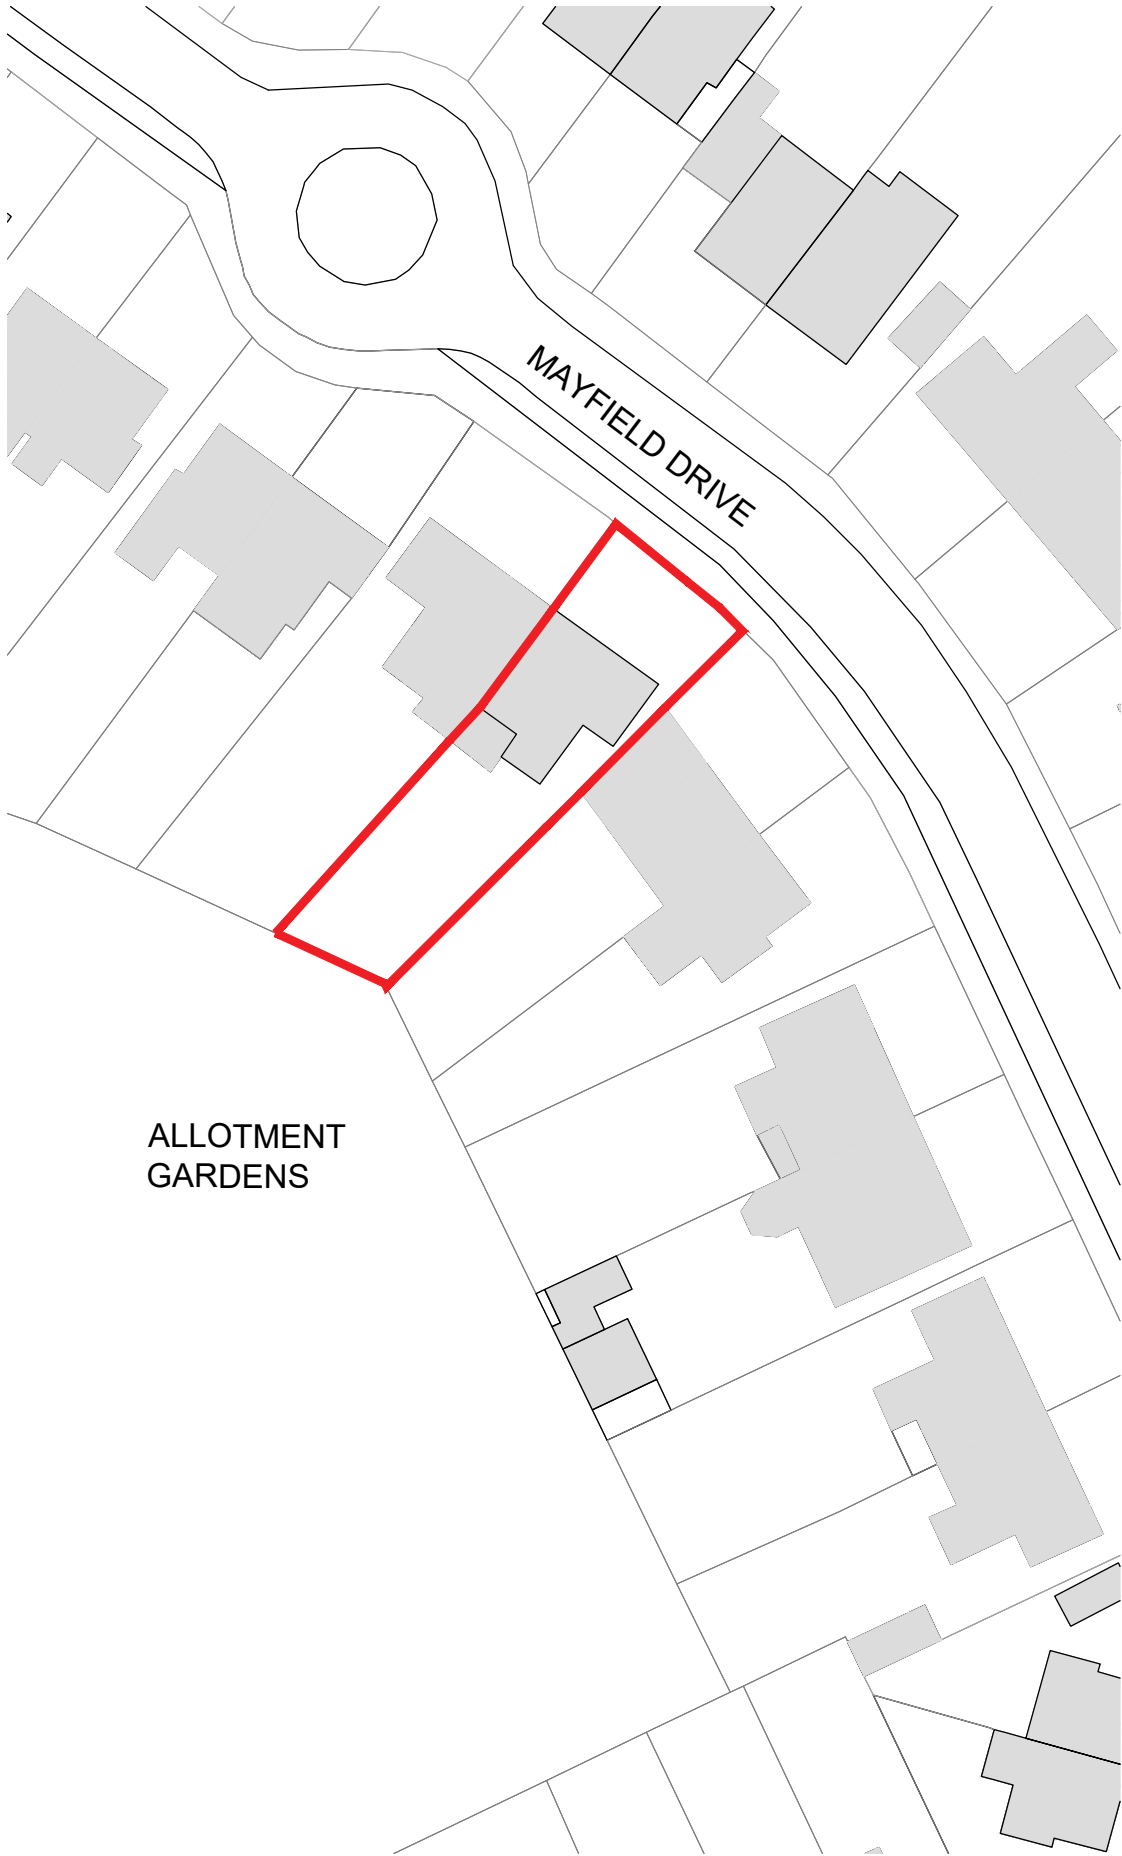

BLOCK PLAN - EXISTING

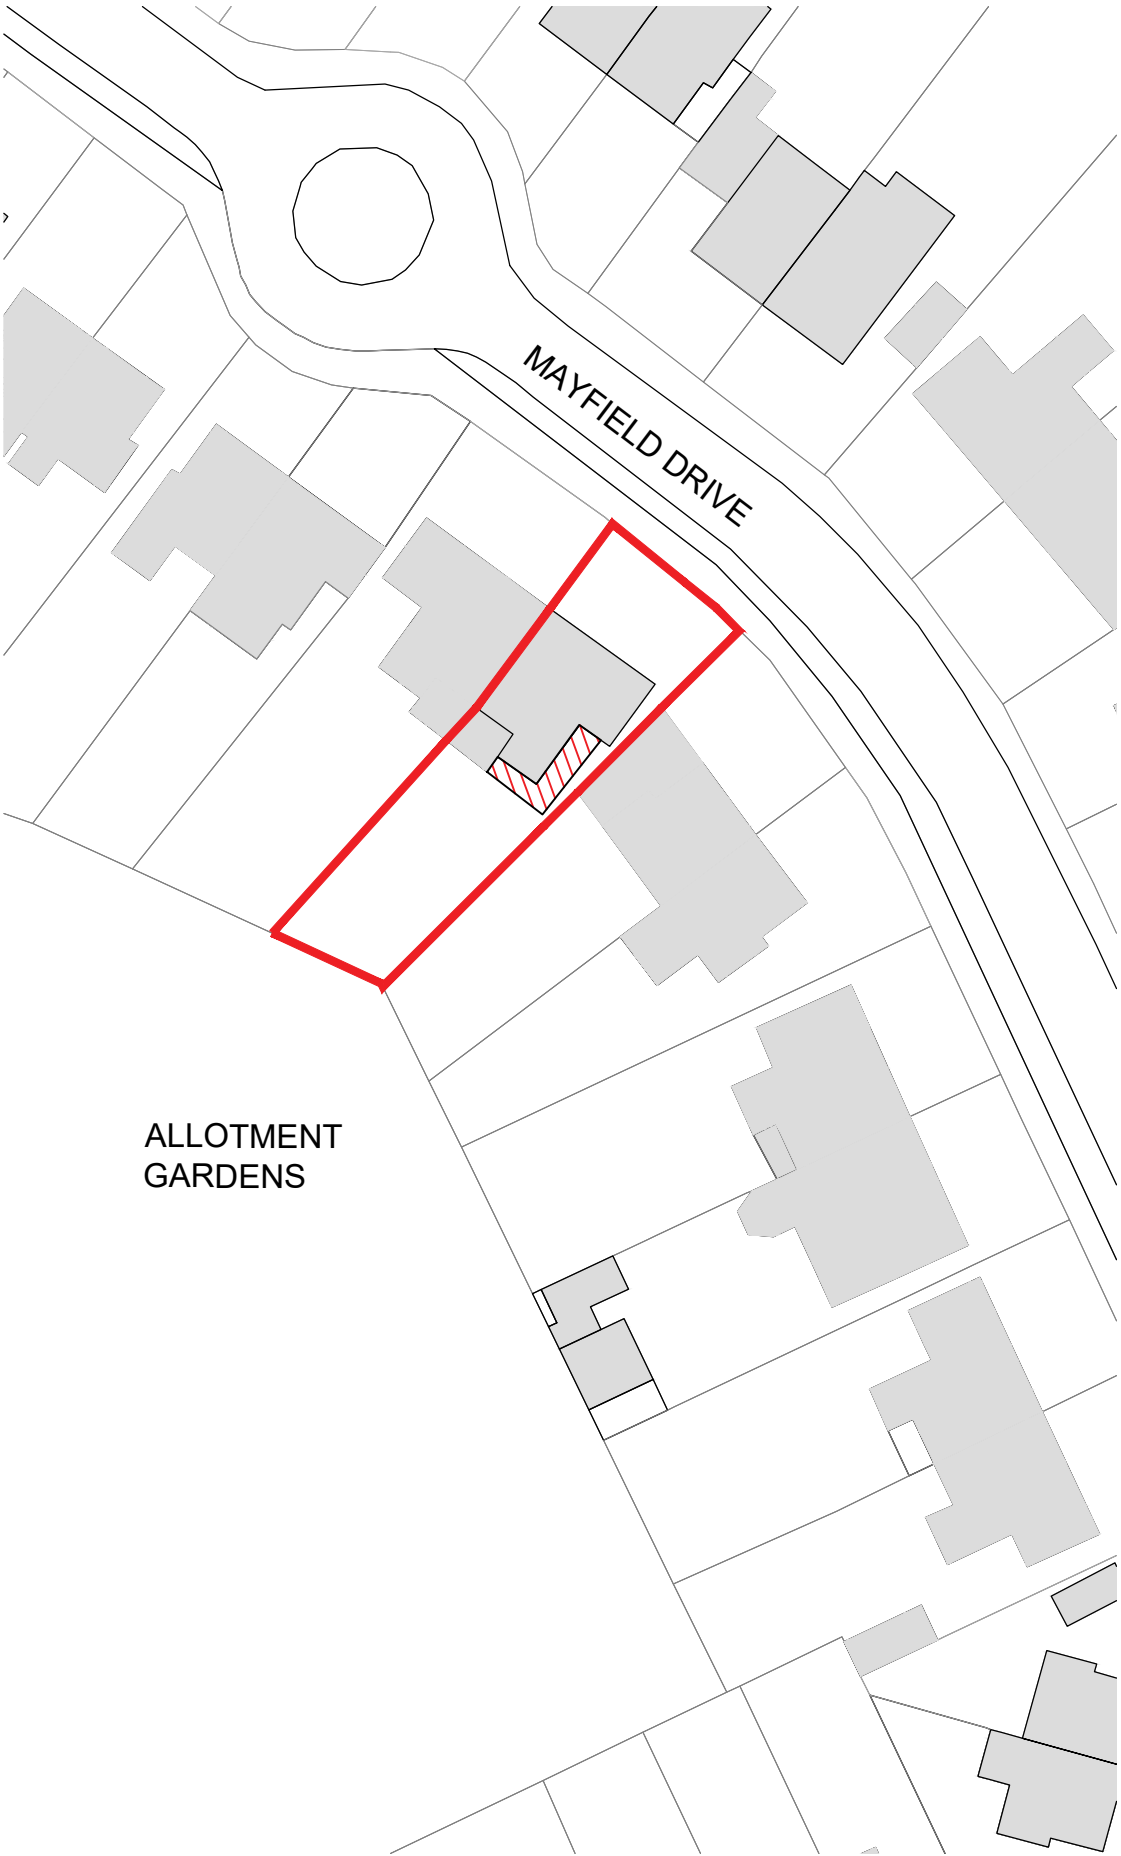


BLOCK PLAN - PROPOSED

KEY:

RED LINE = SITE BOUNDARY

RED HATCH = NEW FOOTPRINT

Note
Survey not undertaken by LUPA.
Drawing based on information from others.
Dimensions to be checked prior to works starting.
Any discrepancies to be reported to the Architect.
Drawing for Planning issue only

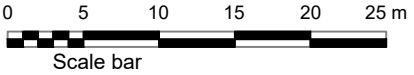

NOTES
Do not scale drawings dimensions govern. All dimensions to be checked on site. Drawing to be read in conjunction with all consultants information. Any discrepancies to be reported to Architect. LUPA does not take responsibility for legal boundary lines and advises a specialist should produce a separate drawing. DWG files are issued for information only use PDF for records
Copyright of this drawing is held by LUPArchitecture Ltd. Not to be used for any purpose without consent.
LUPARCHITECTURE Ltd. © Copyright

00	Planning - Client Issue	LUP	12.03.24
Rev	Description	Dr	Ch Date

Rev	Description	Dr	Ch Date
-----	-------------	----	-----------

Client
MR DENVIL & MRS SOMMER

Project
104 MAYFIELD DRIVE REFURBISHMENT & EXTENSION READING BERKSHIRE

Title
BLOCK PLAN

LUPARCHITECTURE Ltd. 103 Mayfield Drive, Caversham, RG4 5UR +44 (0) 777470930 lupa@luparchitecture.com

Date	Drawn	Checked	Scale
AUGUST 2023	LUP	LUP	1:500 @ A3
Job No.	Drawing No.	Revision	
2321	002	00	