




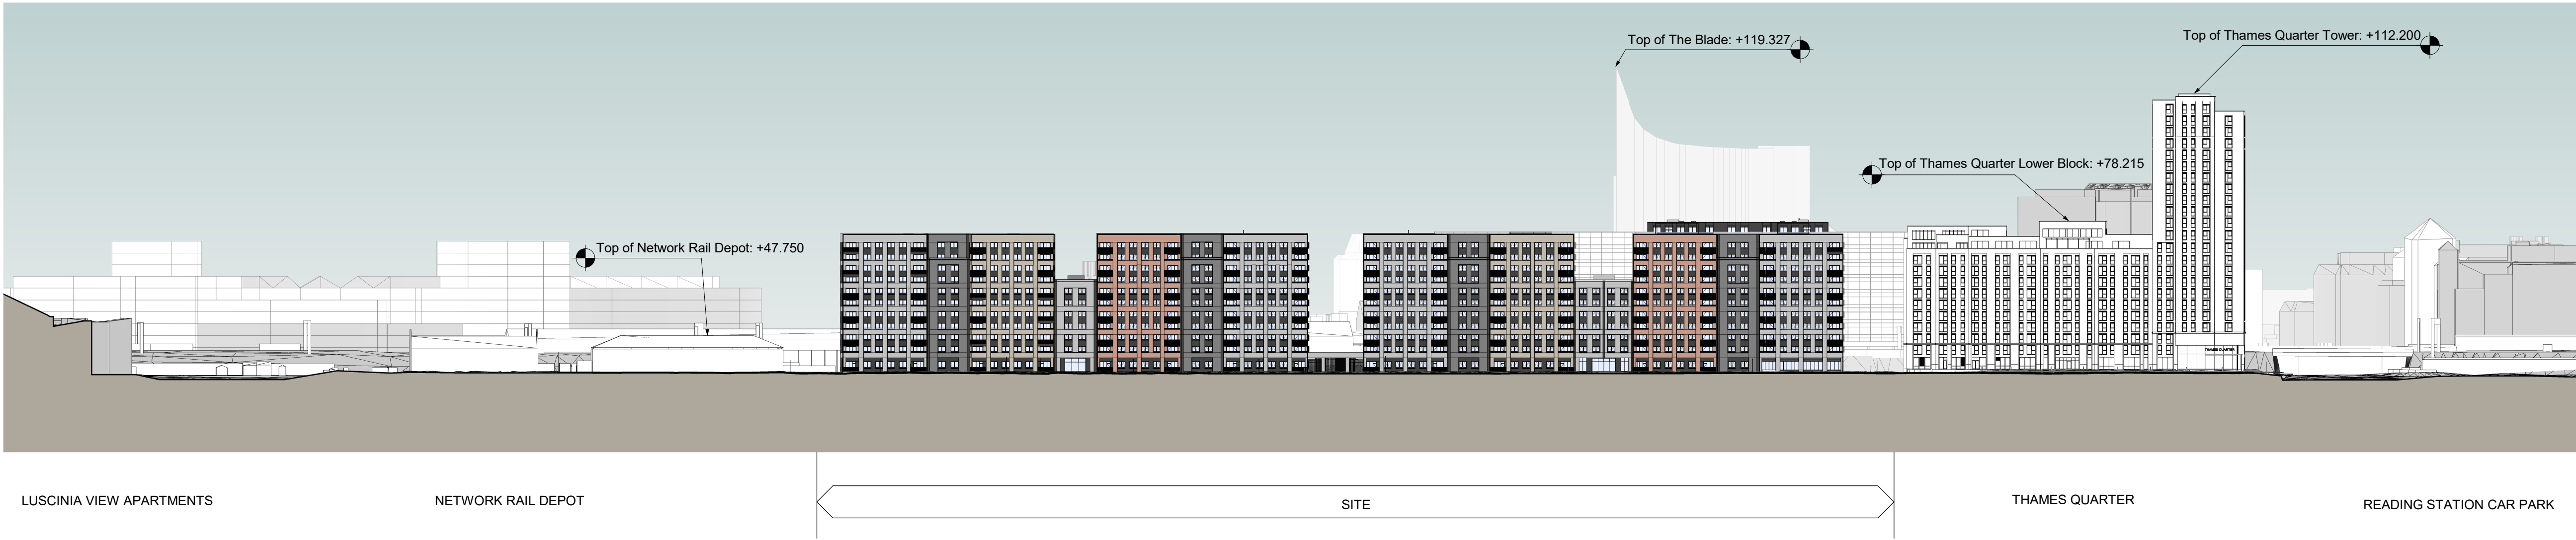


Proposed Masterplan Elevation - North
1 : 1000

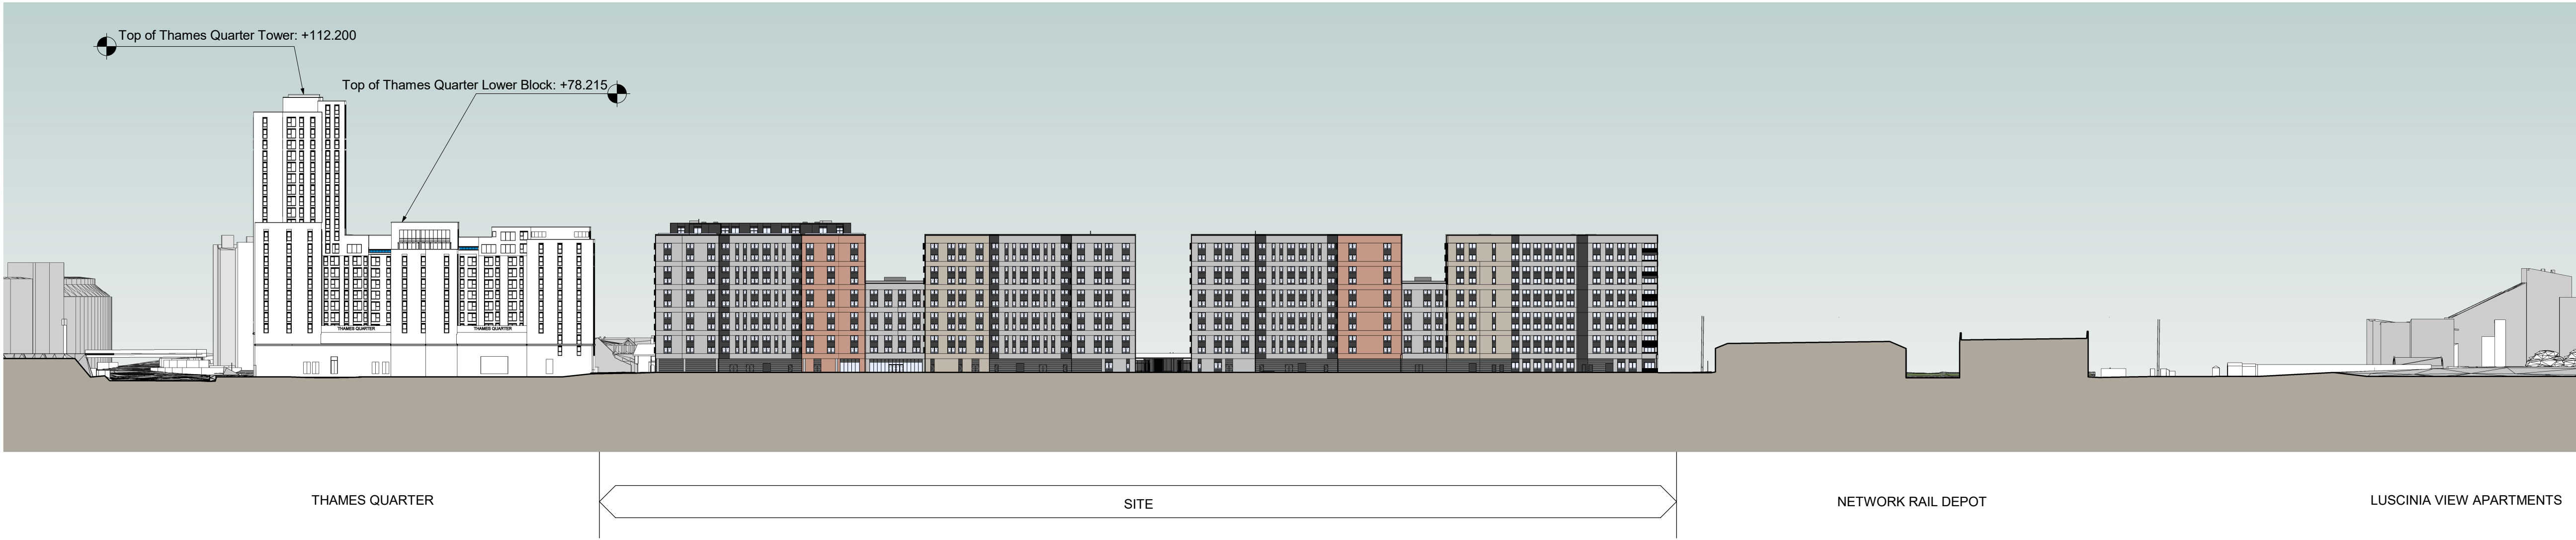

Proposed Masterplan Elevation - South
1 : 1000

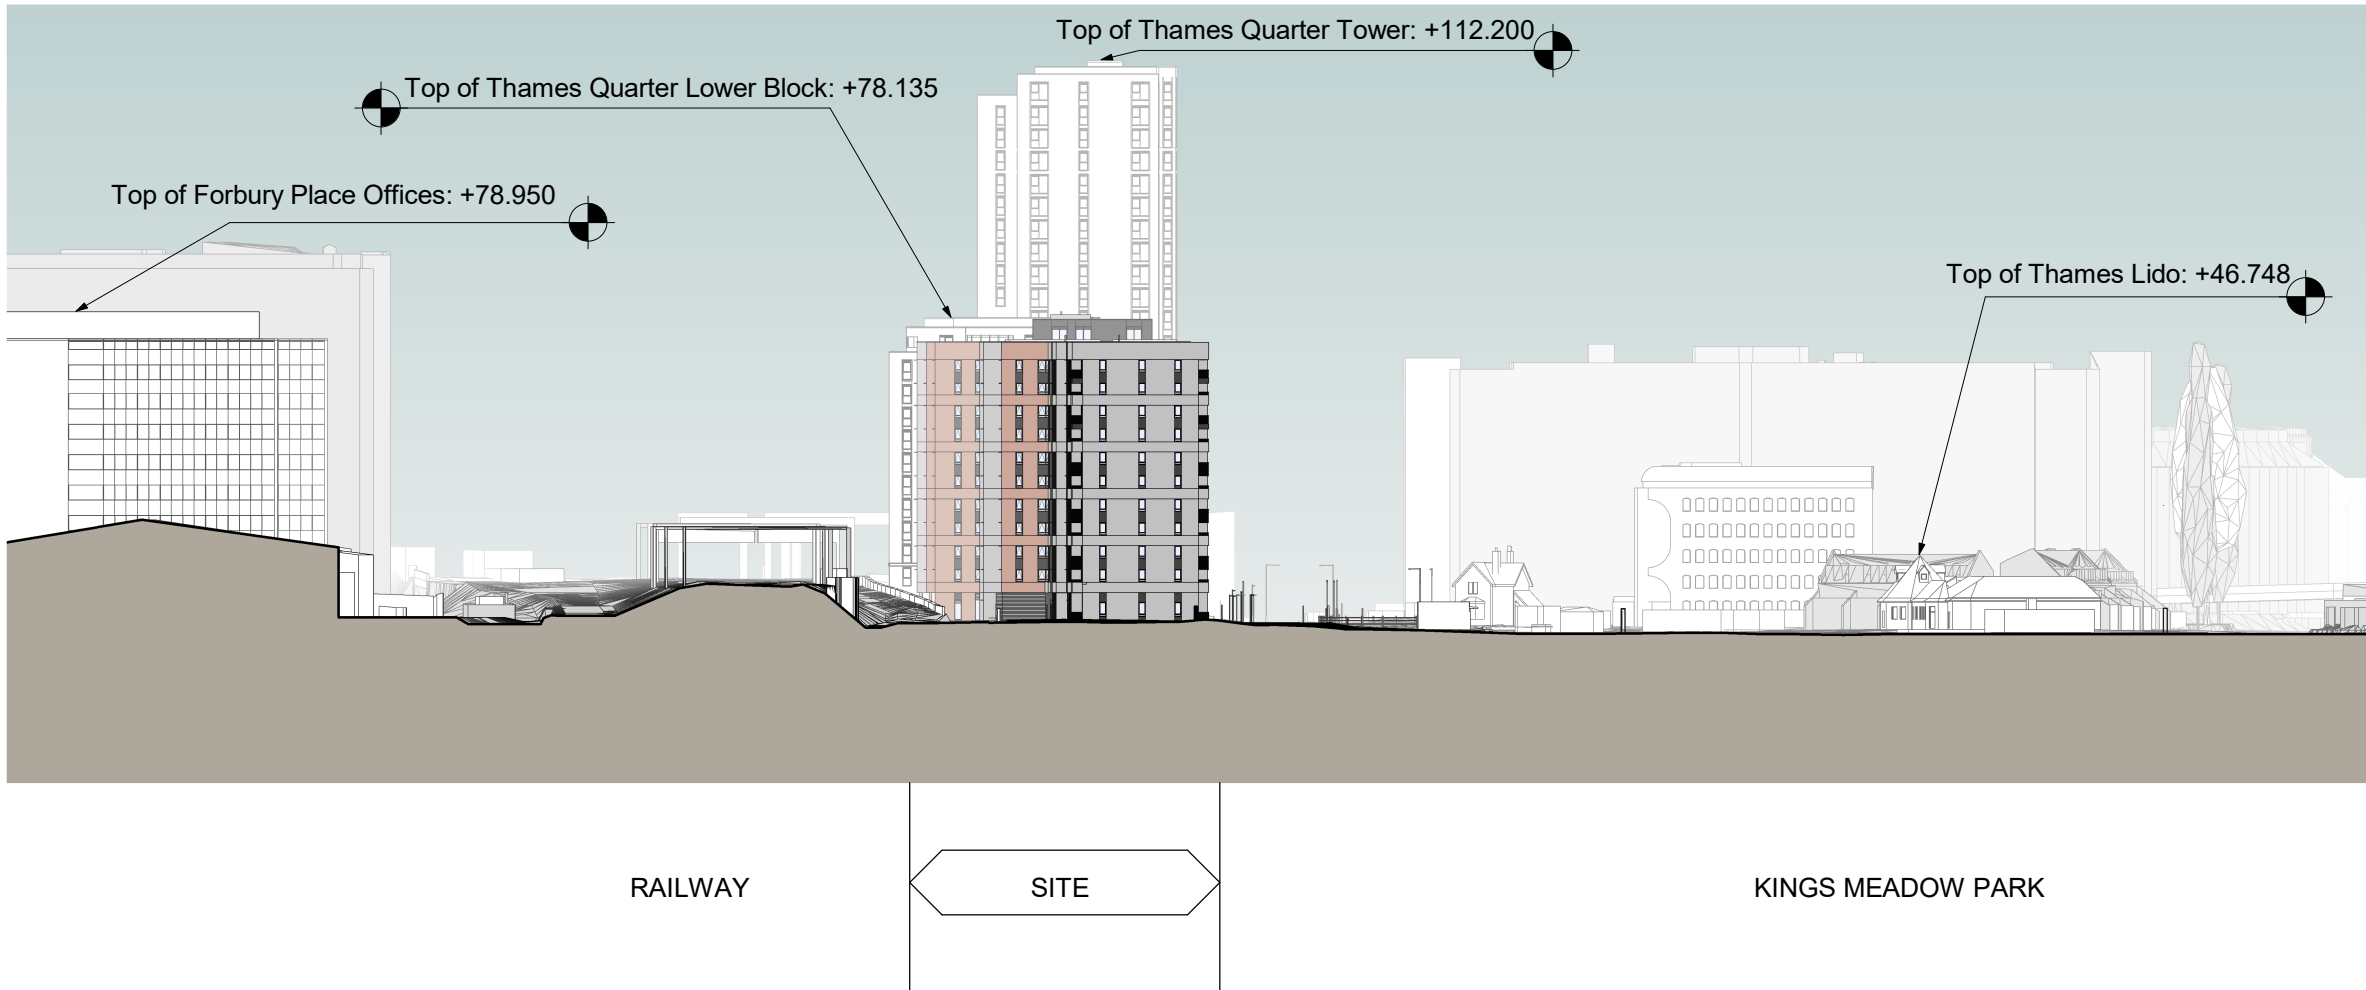


Proposed Masterplan Elevation - East
1 : 1000

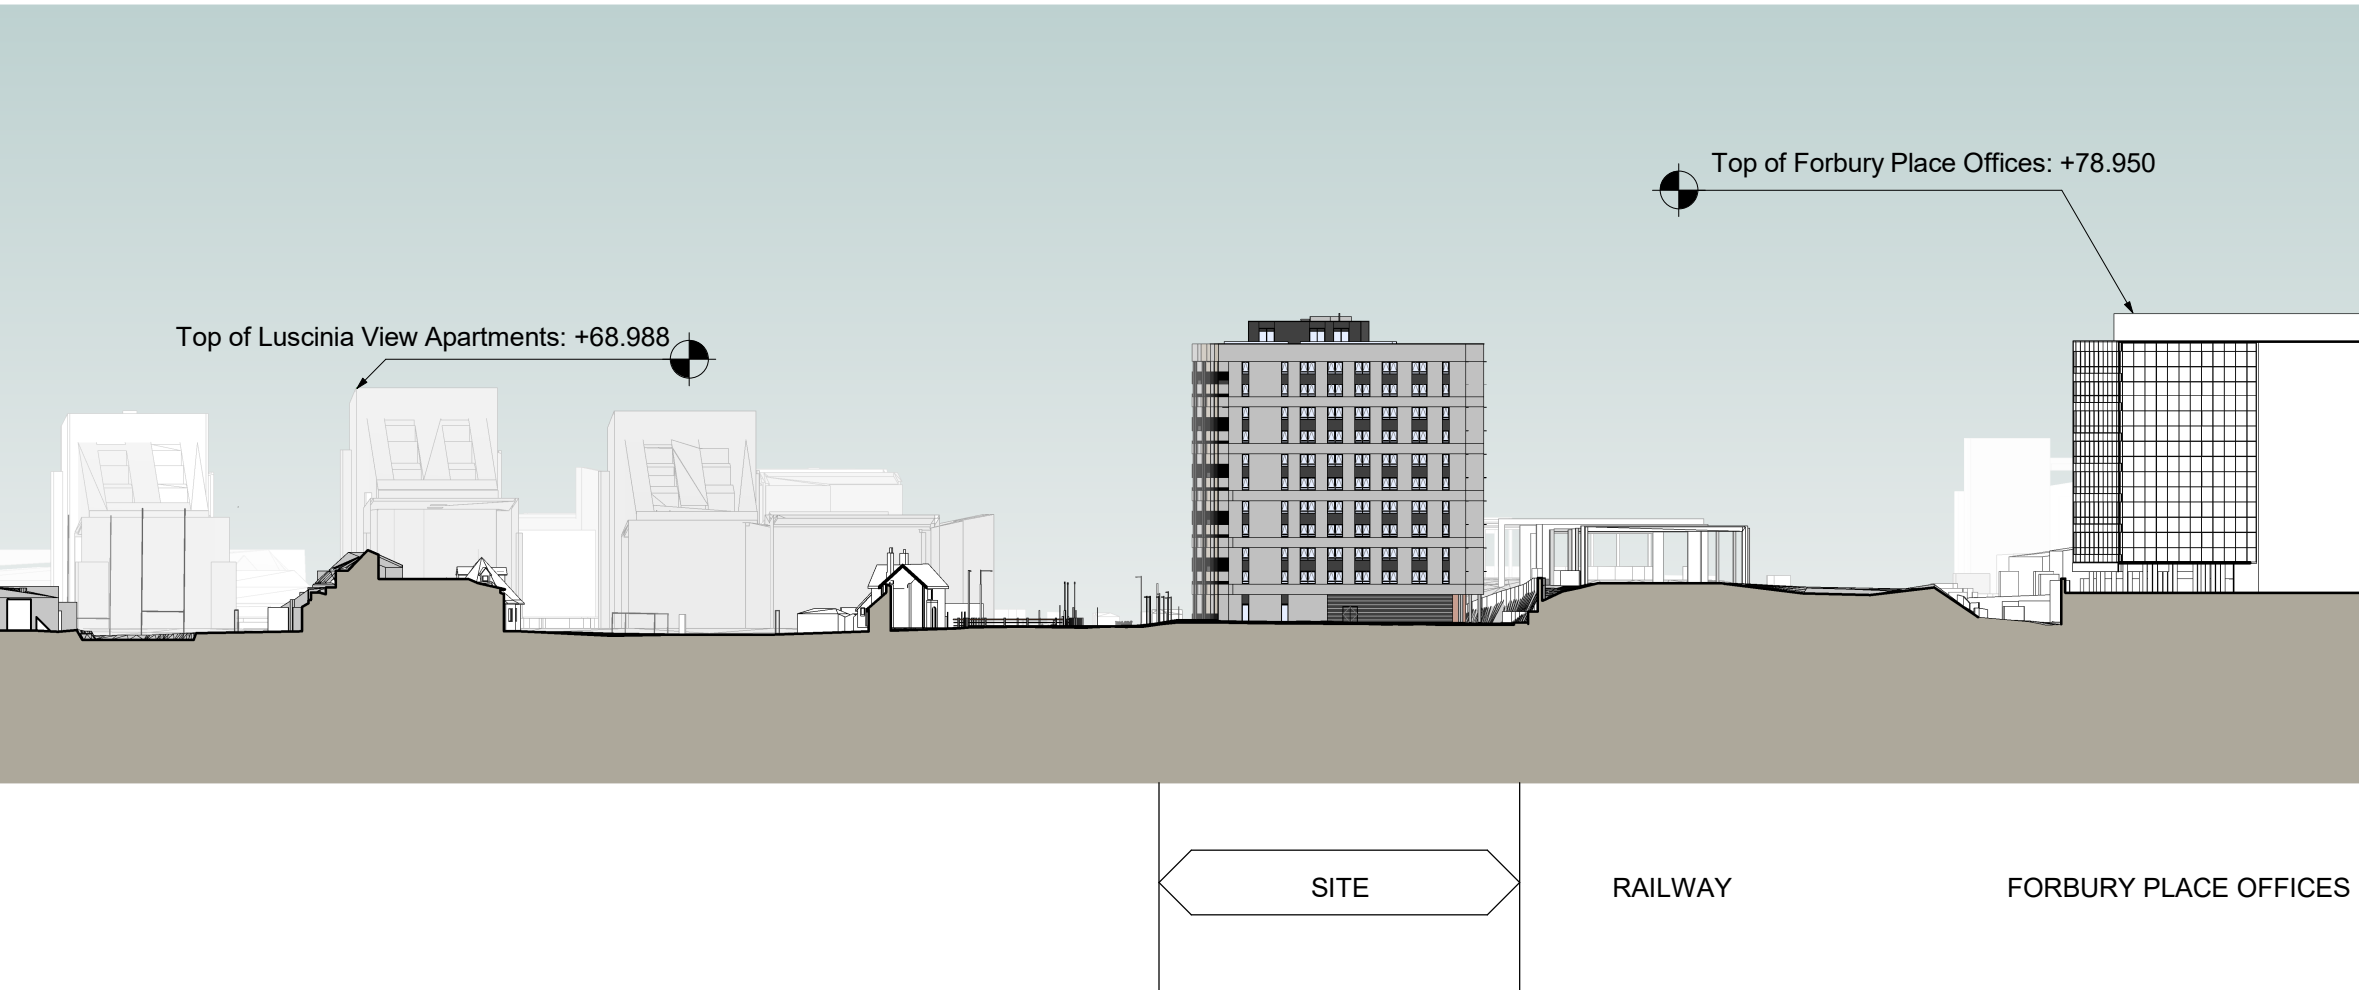

Proposed Masterplan Elevation - West
1 : 1000

Copyright of this drawing is vested in Splus Architect and it must not be copied or reproduced without written consent. Figured dimensions only are to be taken from this drawing. DO NOT SCALE. OFF THIS DRAWING WITHOUT THE USE OF THE SCALE BAR PROVIDED.
All contractors must visit the site and be responsible for taking and checking all dimensions relative to their work.
Data architects are to be advised of any variation between drawings and the conditions.
Electronic data change sheets are to be used only and should not be interpreted for measurement.
All dimensions and levels should be read only from those values stated on this drawing.
CONSTRUCTION: It is considered that the proposed works are within the scope of a competent Contractor and as such no ground conditions have been identified, refer to relevant Key Symbol Schedule Drawings for Assessment.

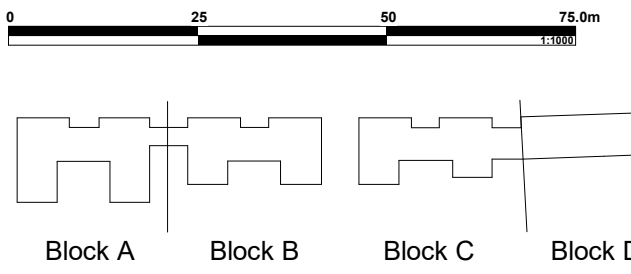

All Internal Layouts Shown Indicatively. All Amenity Roof Layouts Shown Indicatively.

To be Read and Printed in Colour.
To be Read in Conjunction with Drawing Series:
010000: Existing Site
010100: Demolition
010200: Proposed Masterplan
022200: Proposed Plans
042200: Proposed Elevations
043200: Proposed Elevation Details
052200: Proposed Sections

To be Read in Conjunction with Landscape Drawing Pack. All Landscape Proposals shown outside of Red Line Boundary are Indicative

Existing Site Information is taken from 3D Survey Data provided by Greenhatch Group from a survey dated June 2023. Drawing Number: 41656_01-08_PE

All Mechanical and Electrical Equipment shown Indicatively

P14	31/05/24	Updates for Planning
P13	29/05/24	Updates to Kitchens and Apartment Layouts
P12	20/05/24	General Updates
P11	17/05/24	Updates for Planning
P10	16/05/24	Updates for Planning
P09	10/05/24	Updates for Planning
P08	03/05/24	Updates for Stage 2 Development
P07	27/03/24	Updates for Planning
P06	05/02/24	Annotation Updated
P05	22/01/24	Updates for Planning
P04	10/01/24	Updates for Planning

PEVERIL
SECURITIES

5plus

Manchester: 0161 228 0211
Fourth Floor, The Hive, 47 Lever Street,
Manchester, M1 1FN

London: 0207 253 7844
The Leather Market, Weston Street,
London, SE1 3ER

5plusarchitects.com

PROJECT:
Napier Road Reading

TITLE:
Proposed Elevations - Masterplan

SCALE: As indicated @ A1
ORIGIN DATE: 21/11/23
DRAWN: AC
CHECKED: JB

STATUS:
S2 - Planning

DRAWING NO:
READ-5PA-ZZ-ZZ-DR-A-042200

REV:
P14

CLASSIFICATION: