
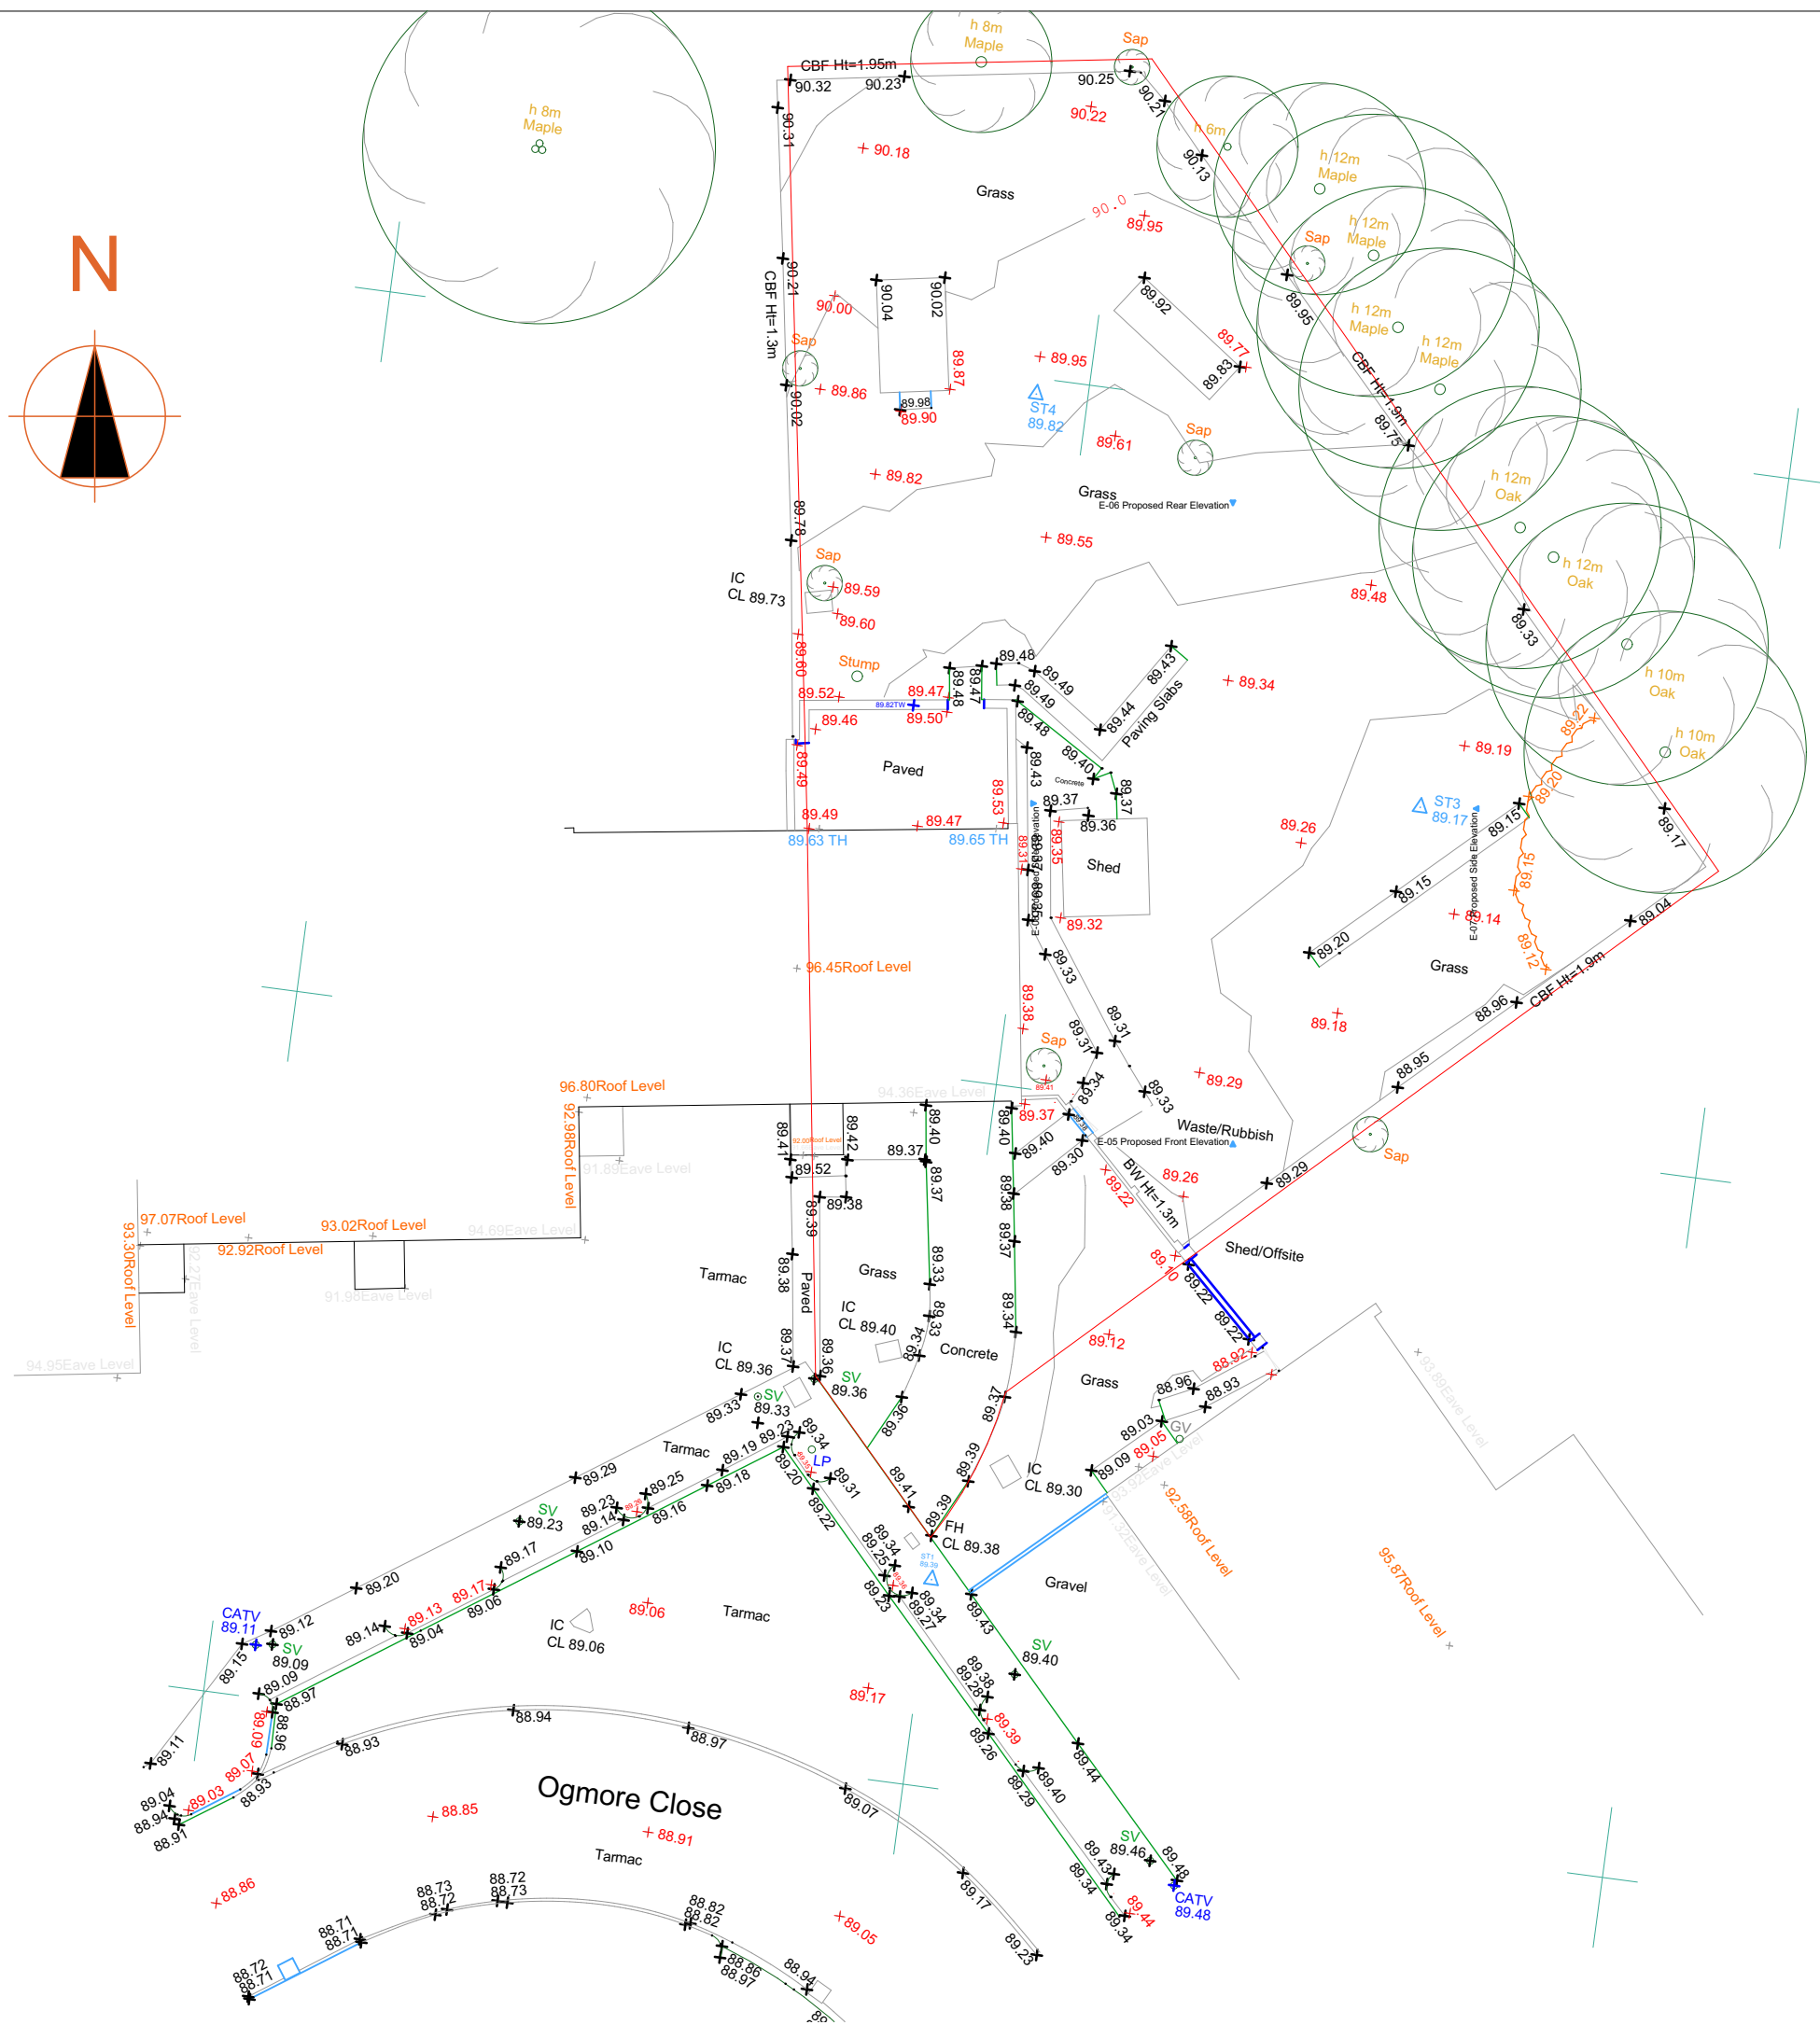


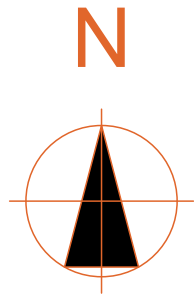


© This drawing remains the property of The Keen Partnership
and shall not be copied without prior written consent.

All dimensions to be checked on site and any discrepancies to be reported before work commences.

Notes:

[illegible]

1:200

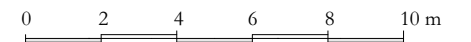

THE KEEN PARTNERSHIP

The Courtyard
Edinburgh Road
Reading RG30 2UA
Tel: 0118 9510 855
Fax: 0118 9510 866
chris@keenpartnership.co.uk
www.keenpartnership.co.uk



Client:

Job Title:

9306- 19 Ogmores Close Reading RG30 4SX at 9306- 19
Ogmores Close Reading RG30 4SX

Drawing Title:

Existing Topo

Drawing Date:

25.01.24

Status:

Planning Drawings

Issue Date:

20/05/2024

Drawn By:

C.M

Scale:

@A3

Drawing No:

9306-112

Rev: