


RRURB1A RootRain Urban irrigation system by Green Blue Urban installed around the guyed root ball. Ensure inlet is slightly above finished surround level.
Tree to be watered weekly during the growing season for the first 2 growing seasons. Tree to receive appropriate volume of water for 10-12cm girth approx 20litres and for 14-16cm girth trees approx. 35litres. Watering is to continue in years 3-5 as required to ensure trees are thriving.

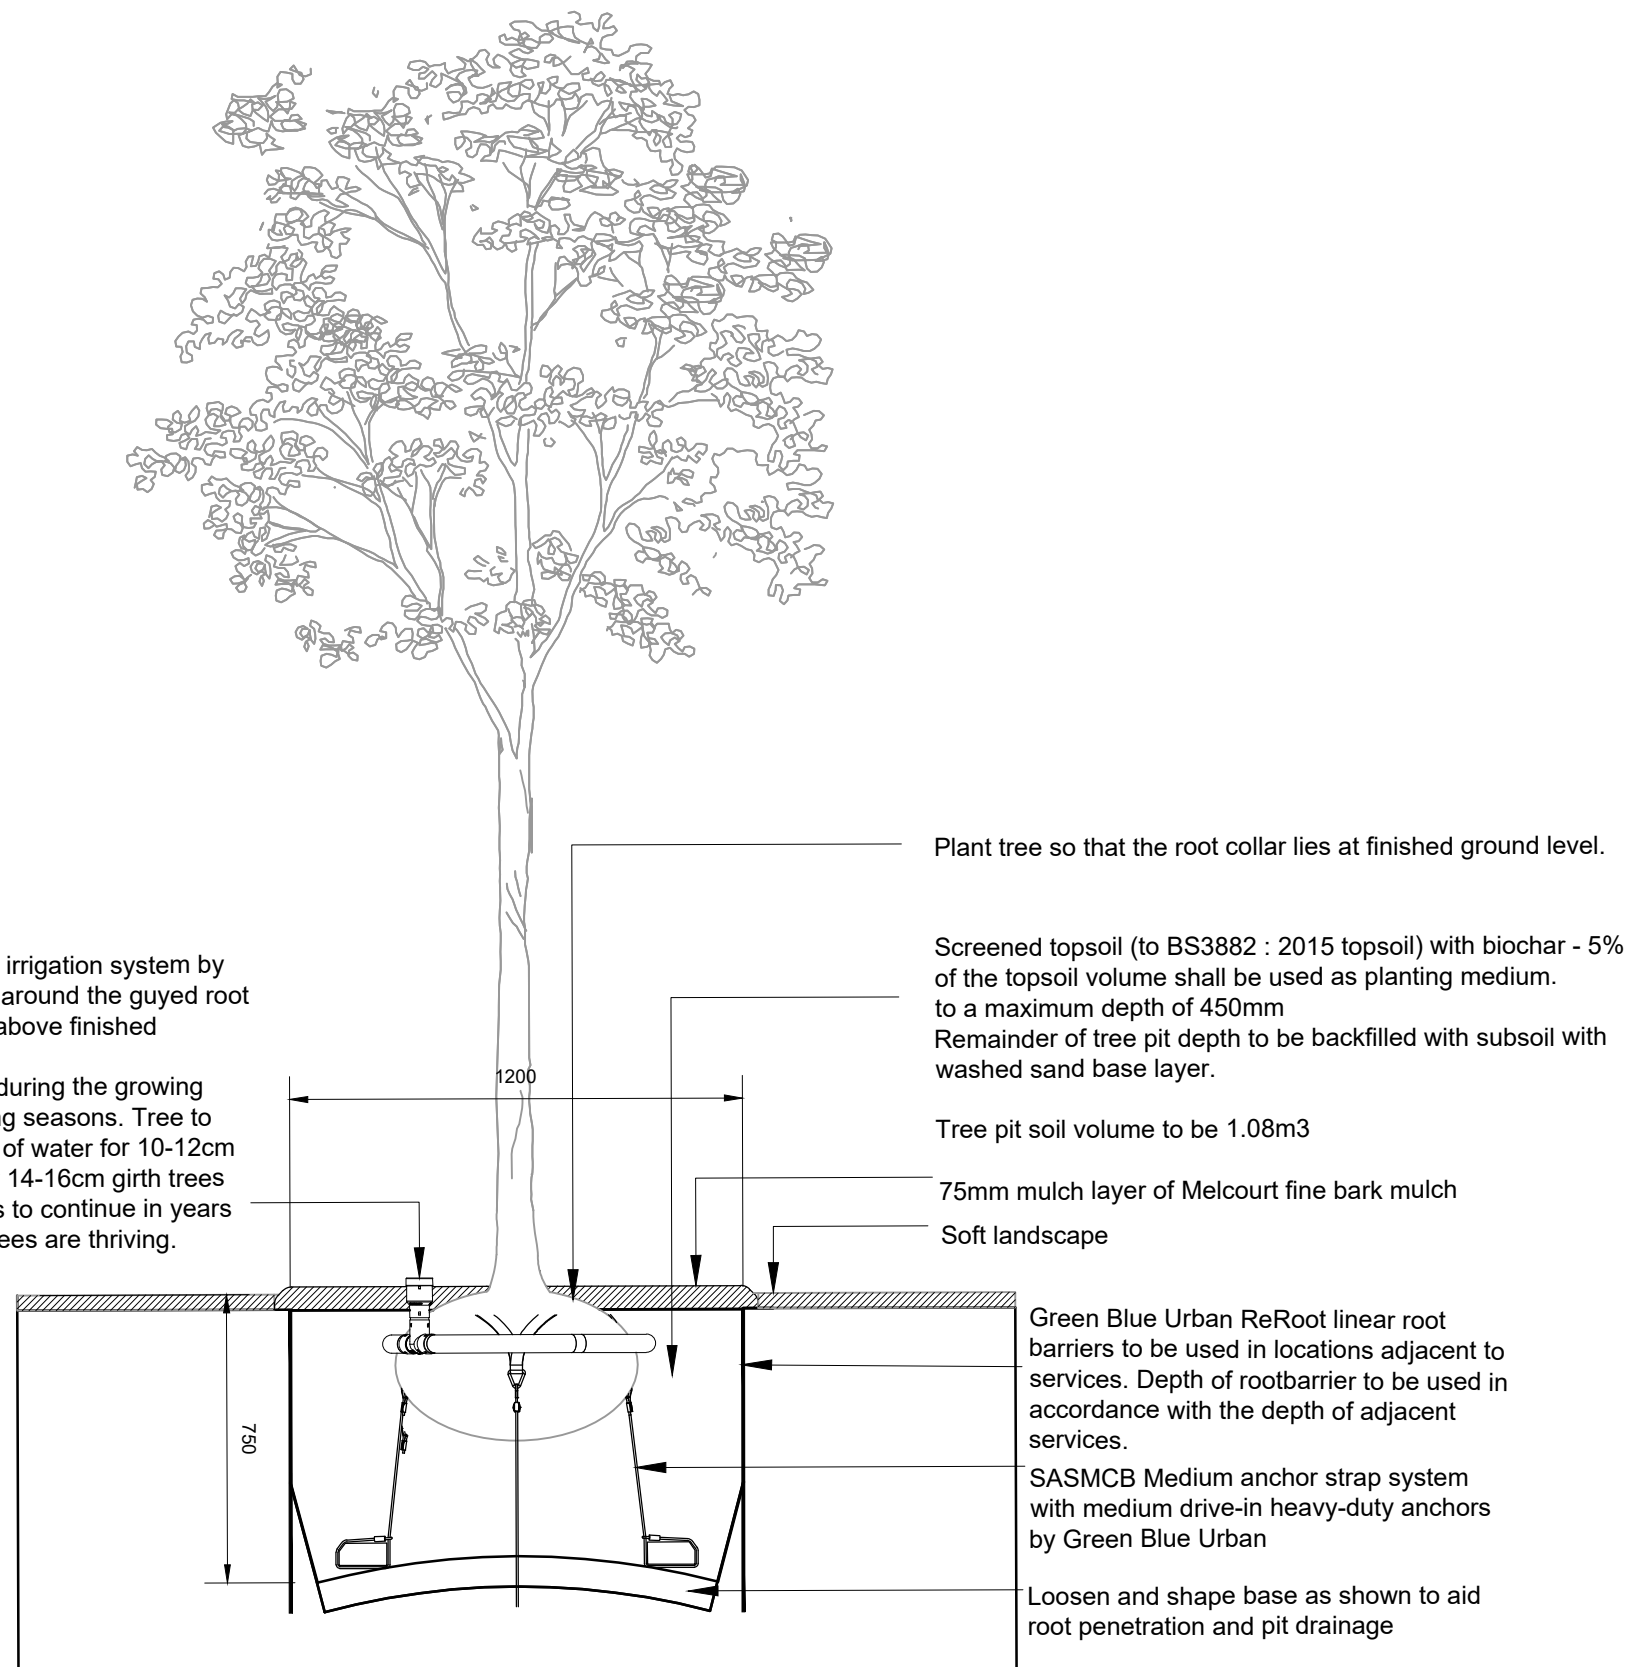

TREE PIT DETAIL 1:25 SCALE

Contractors are not to scale dimensions from this drawing

Revision	Date
A Details updated	10.11.23

landscape perspective
Chartered Landscape Architects

2 Hare Hill Close
Woking
Surrey
GU22 8UH

T: 01483 343176 M: 07894 075577
www.landscapeperspective.co.uk

Client
Oriel Housing

Project
Chatham Street, Reading

Title
Tree Pit Details

Status
for planning

Scale	Drawn	Date
1:25 @ A3	AR	JUN 23
Job number	Drawing number	Revision
1681-L90	301	A

Copyright Landscape Perspective Ltd