


No.30
GROUND FLOOR

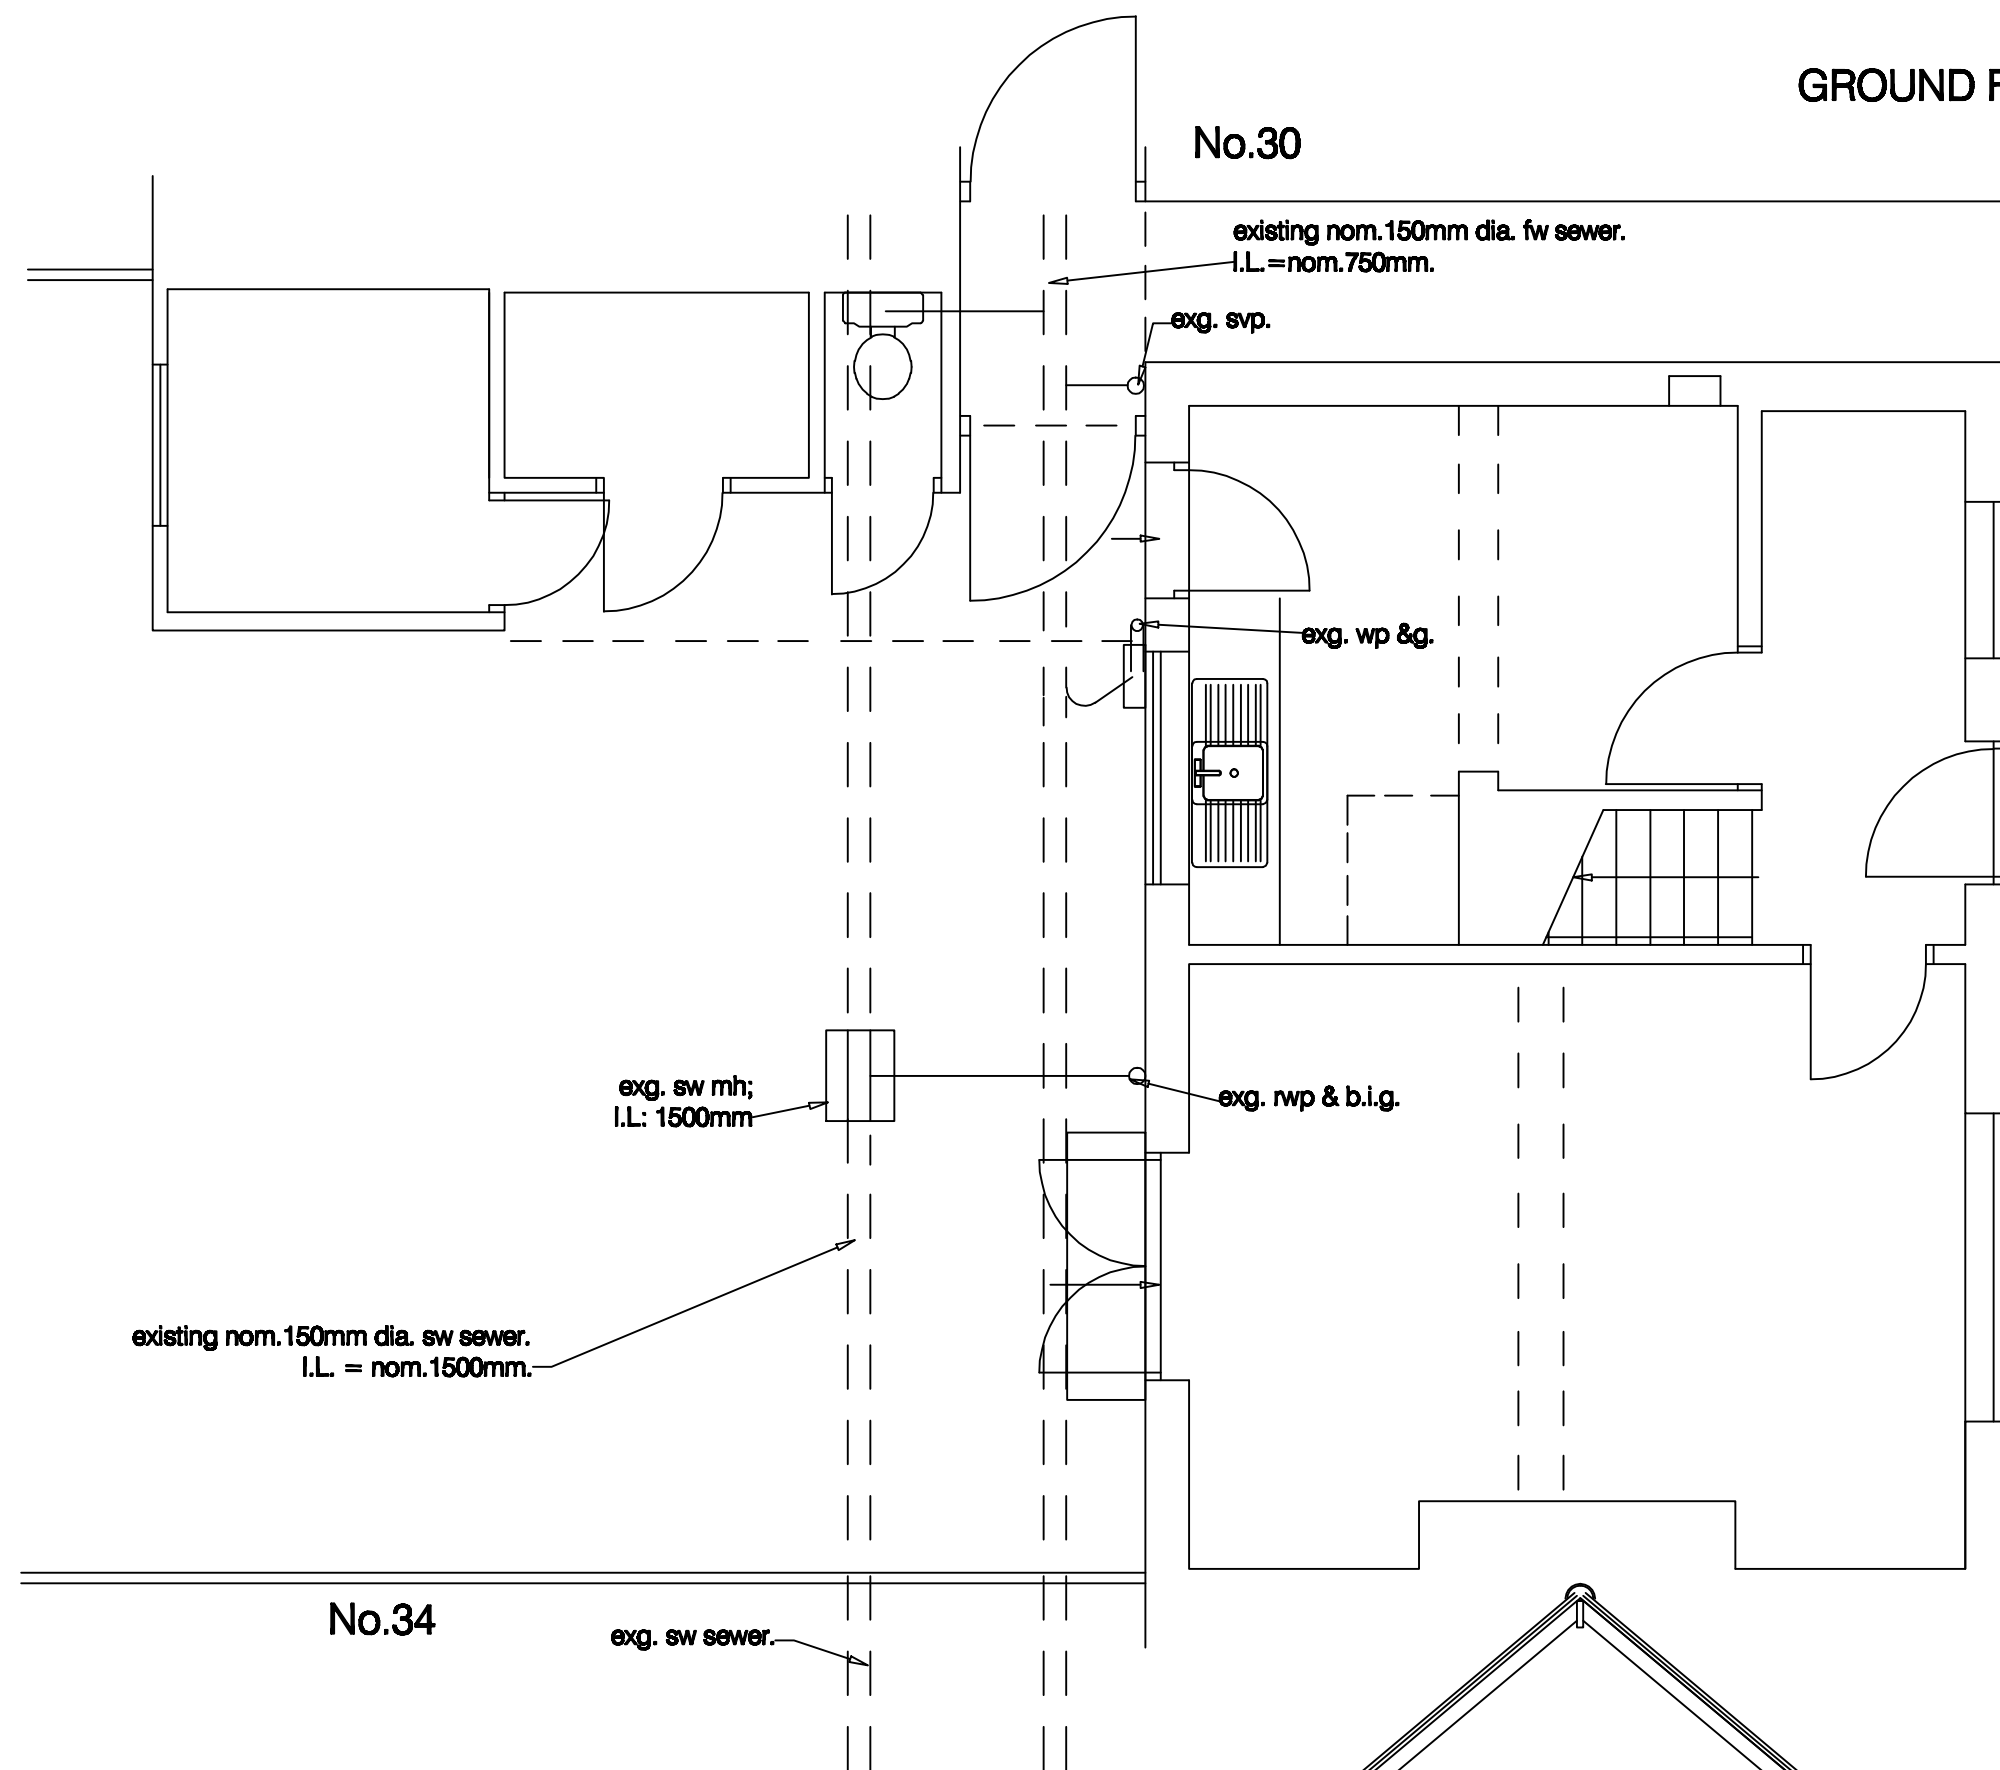

No.34

SIDE

project 32 Marshland Square
Emmer Green, Reading, Berkshire

for title Mr J Garson
1:50 Plans as Existing

Drawing no: 1329 / 1 / a

M D Howlett
architectural consultant
11 Prospect Street, Caversham, Reading
Berkshire RG4 8JB; Tel: (0118) 947 7117
Email: pmaarc@globalnet.co.uk
Date: December 2021

