



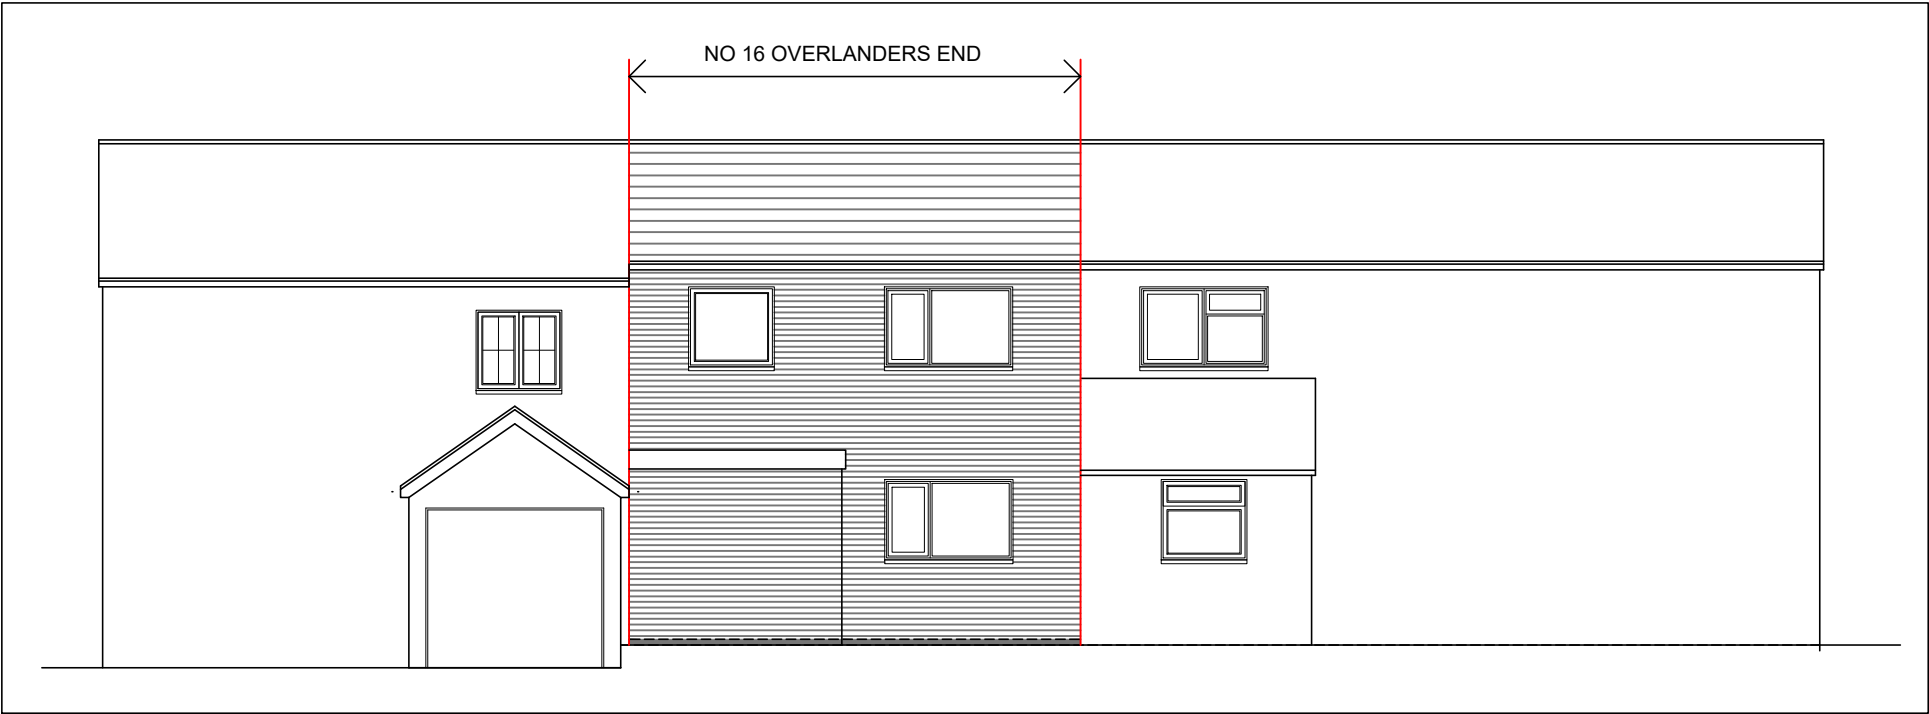

FRONT ELEVATION

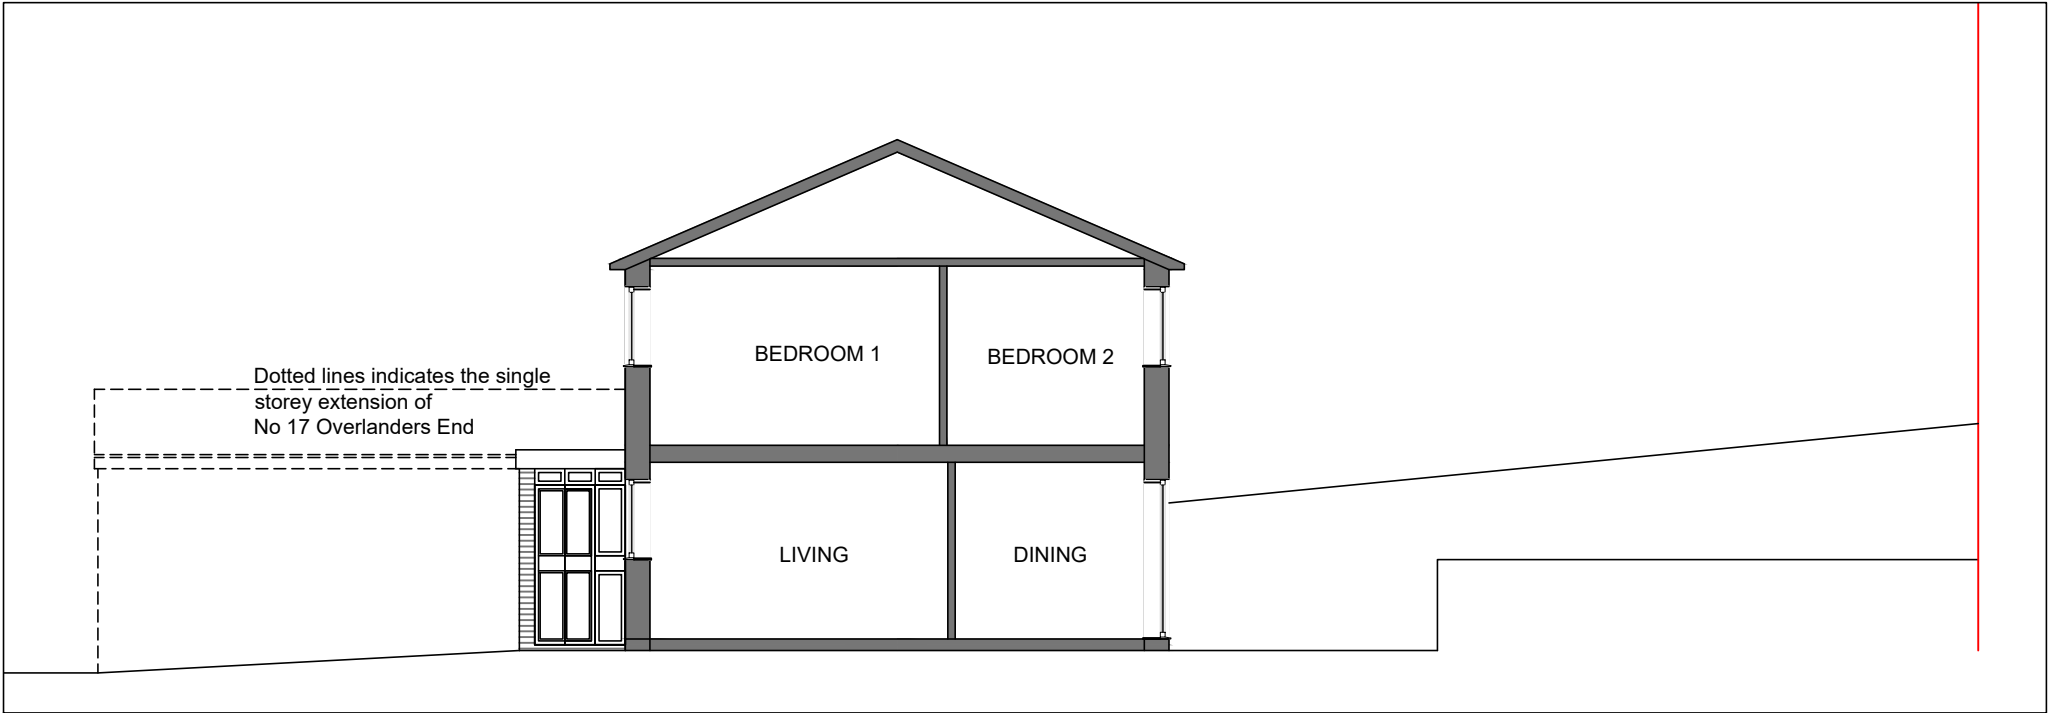

ELEVATION A



1:100

General Notes

KEY	
	EXISTING WALLS
	SOFT LANDSCAPE
	HARD LANDSCAPE / PATIO
	SLOPPING ROOF
	FLAT ROOF
	PROPOSED WALLS
	TO BE REMOVED
	PROPOSED GLAZING

No.	Revision/Issue	Date

Firm Name and Address

EXISTING FRONT AND
LHS ELEVATIONS

Project Name and Address

Balavignesh Selvakumar
16 Overlanders End
Tilehurst

Project	O-16	Sheet
Date	15.03.2024	PL- 13
Scale	1:100 @ A3	