





Existing Location Plan

Location | RF-RDG | Scale 1 : 1250

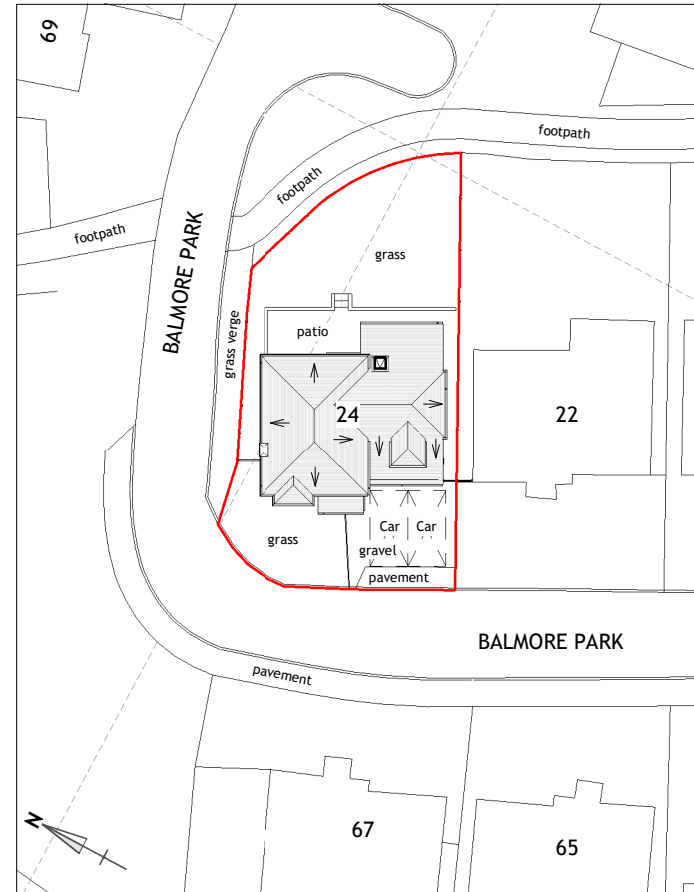

Existing Site Level Plan

General Arrangement | RF-RDG | Scale 1 : 500

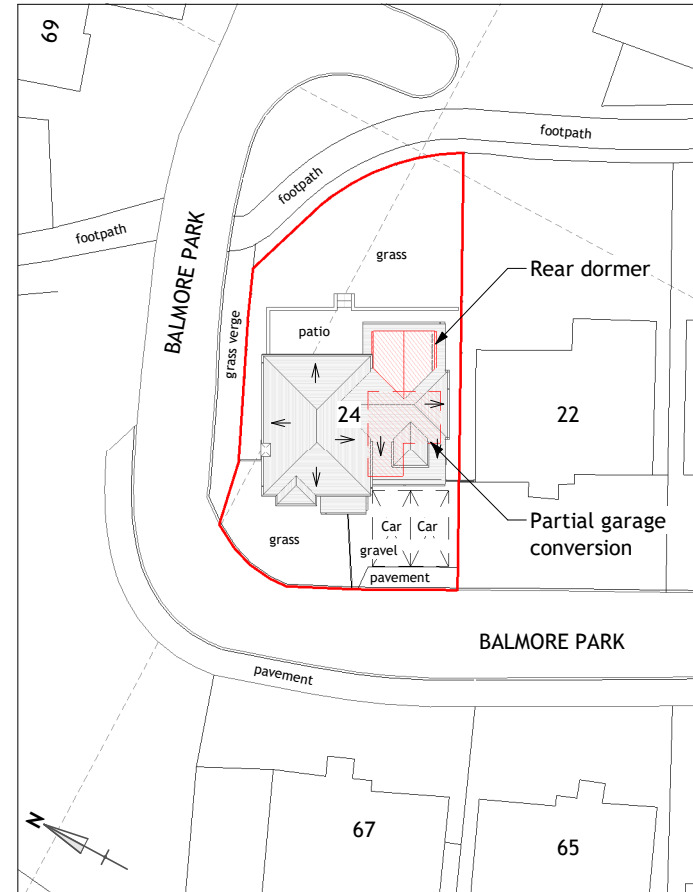

Proposed Site Level Plan

General Arrangement | RF-RDG | Scale 1 : 500

Sheet Notes

- the drawing is copyright protected and may not be used, reproduced or relied upon by any third party except as explicitly agreed by MAPL
- all dimensions are in millimetres unless noted otherwise
- all measurements must be obtained from stated dimensions only and checked before ordering any materials. Measurements must not be scaled off the drawing except for Local Authority Planning application purposes
- all drawings must be read in conjunction with all other project drawings and any discrepancies reported immediately for clarification
- full schedules, specification notes and legends are located on drawings numbered '900' to '999' (900 series)

Rev	Date	By	Description
0	28.02.2024	JMR	Planning issue

m **micro** **aubrey**
a **partnership**
• 0118 962 9666 • www.mapl.co.uk

Client

Mr. & Mrs. Collins

Project Address

24 Balmore Park, Caversham,
Reading, Berkshire. RG4 8PU

Project Description

Partial Garage Conversion &
Rear Dormer Extension

Sheet Title

Plans - Location & Site

Sheet Ref.	MAP-C4878-001	Rev.	0
Project Ref.	C4878	Date	28.02.2024
Drawn by	JMR	Checked by	JMR
Scale	As indicated	Sheet Size	A3