





FRONT


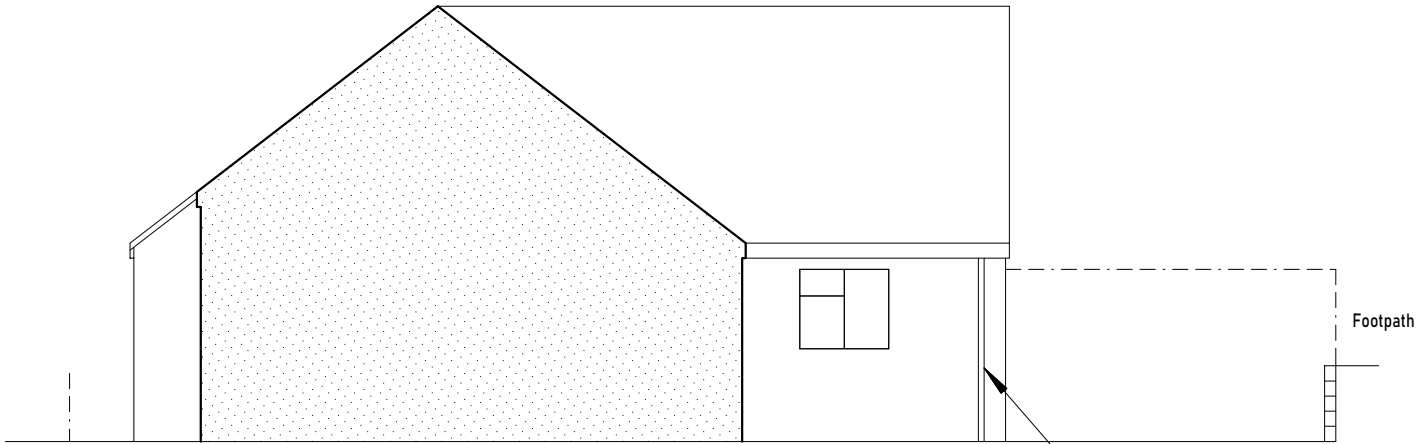


SIDE

Existing
rwp

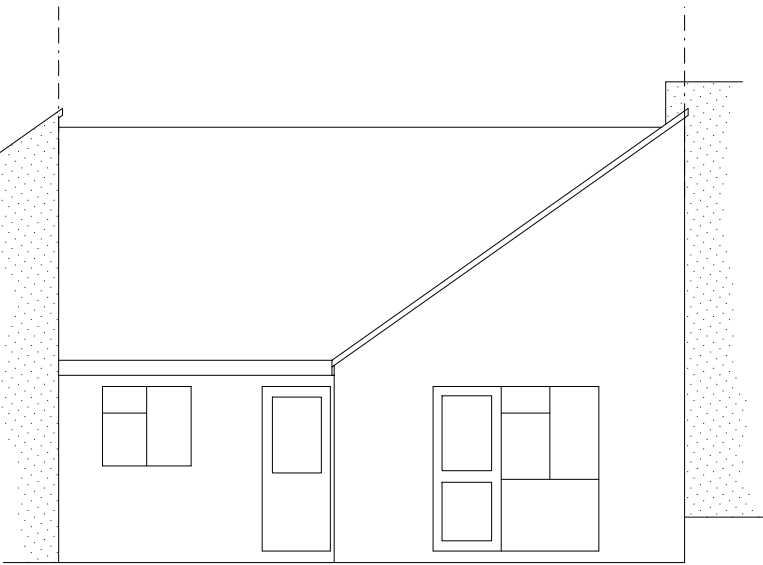

REAR

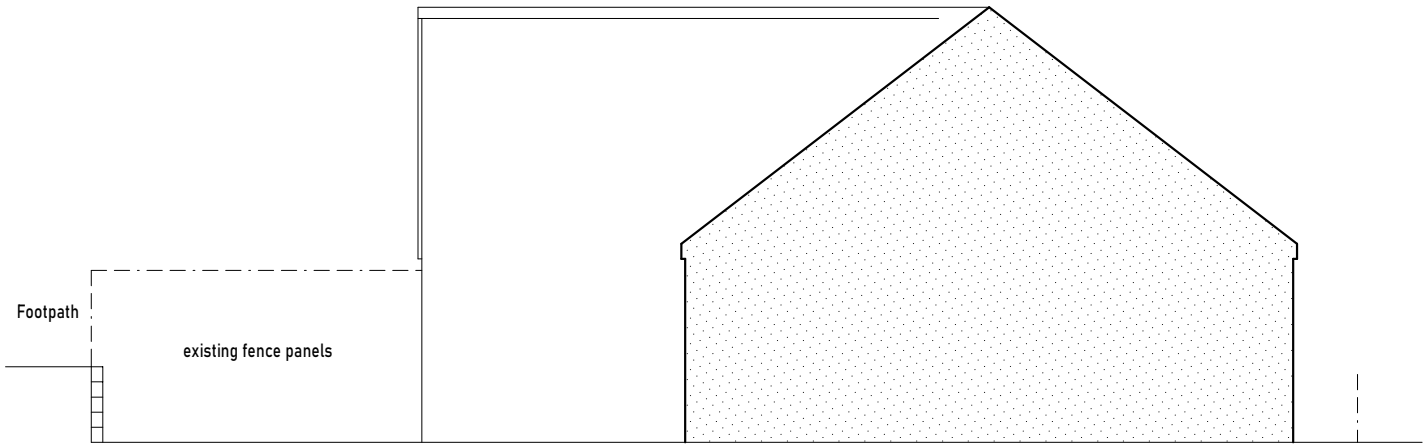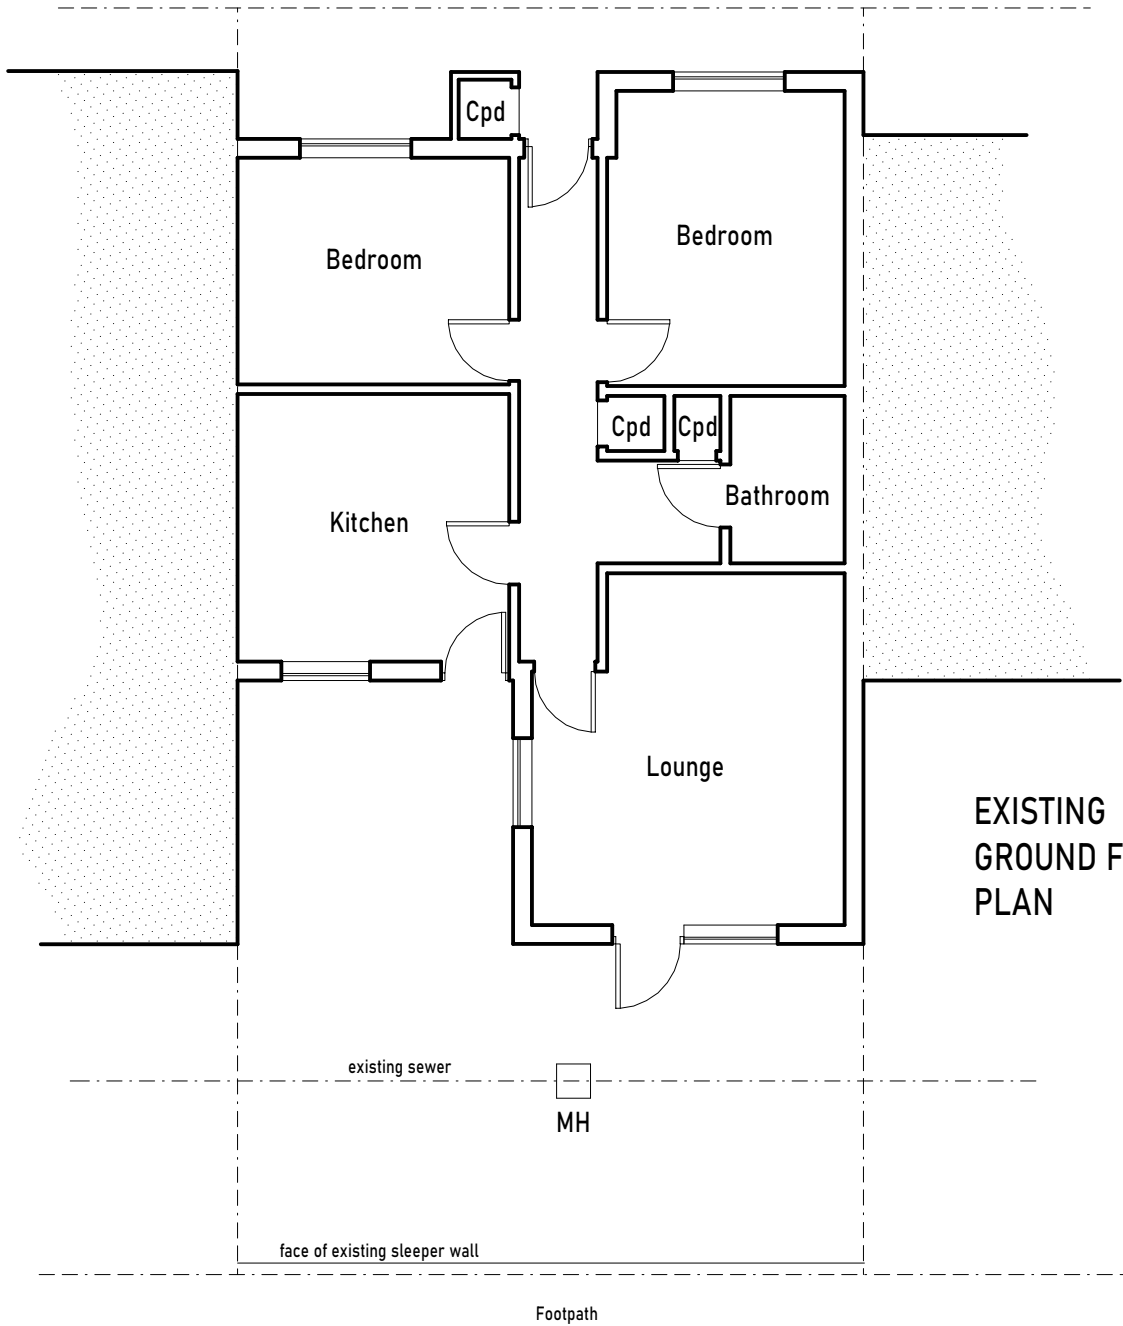

SIDE



	STEPHEN BIDDLE BSc CEng FICE Email: stephen@sbiddle.co.uk Mob: 07864 122 313 Web: www.sbiddle.co.uk		
	Title:	EXISTING PLAN & ELEVATIONS	Scale: (A3) 1:100
	Drwg No:	BROWN-0224-03	Rev: