
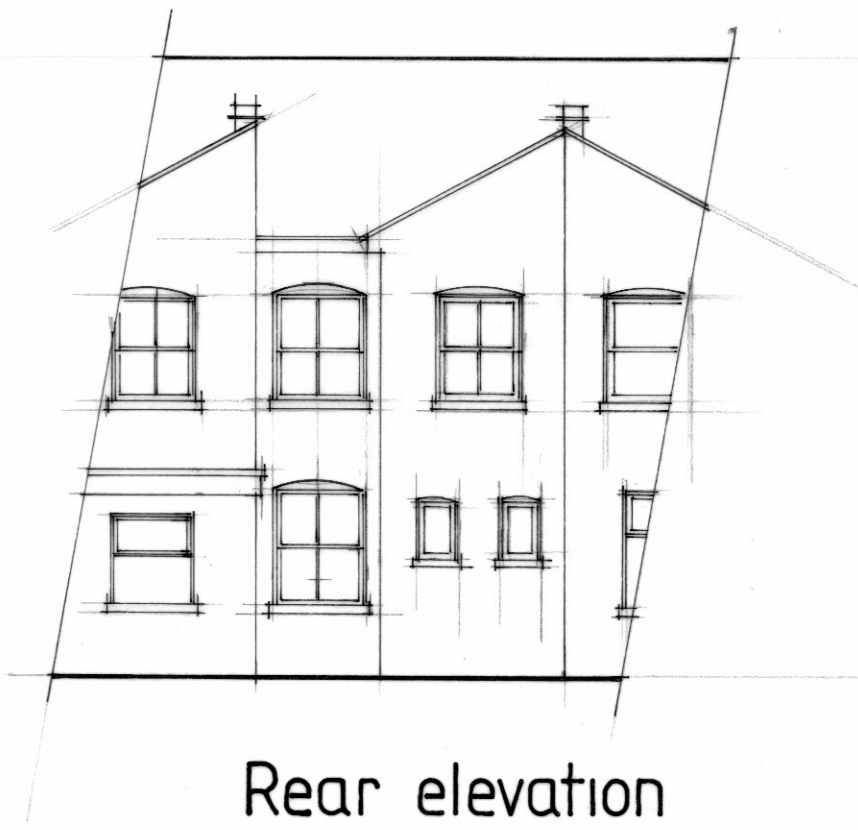
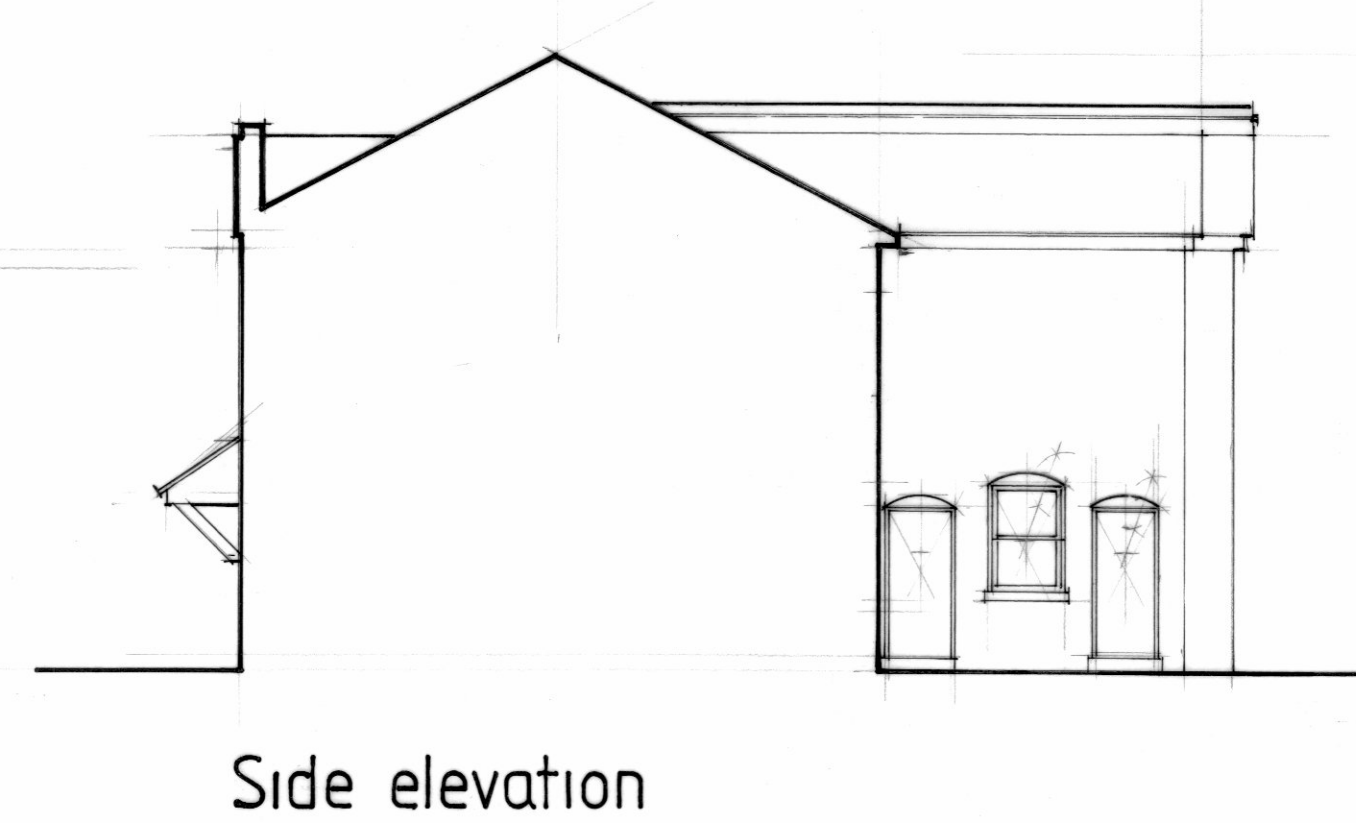


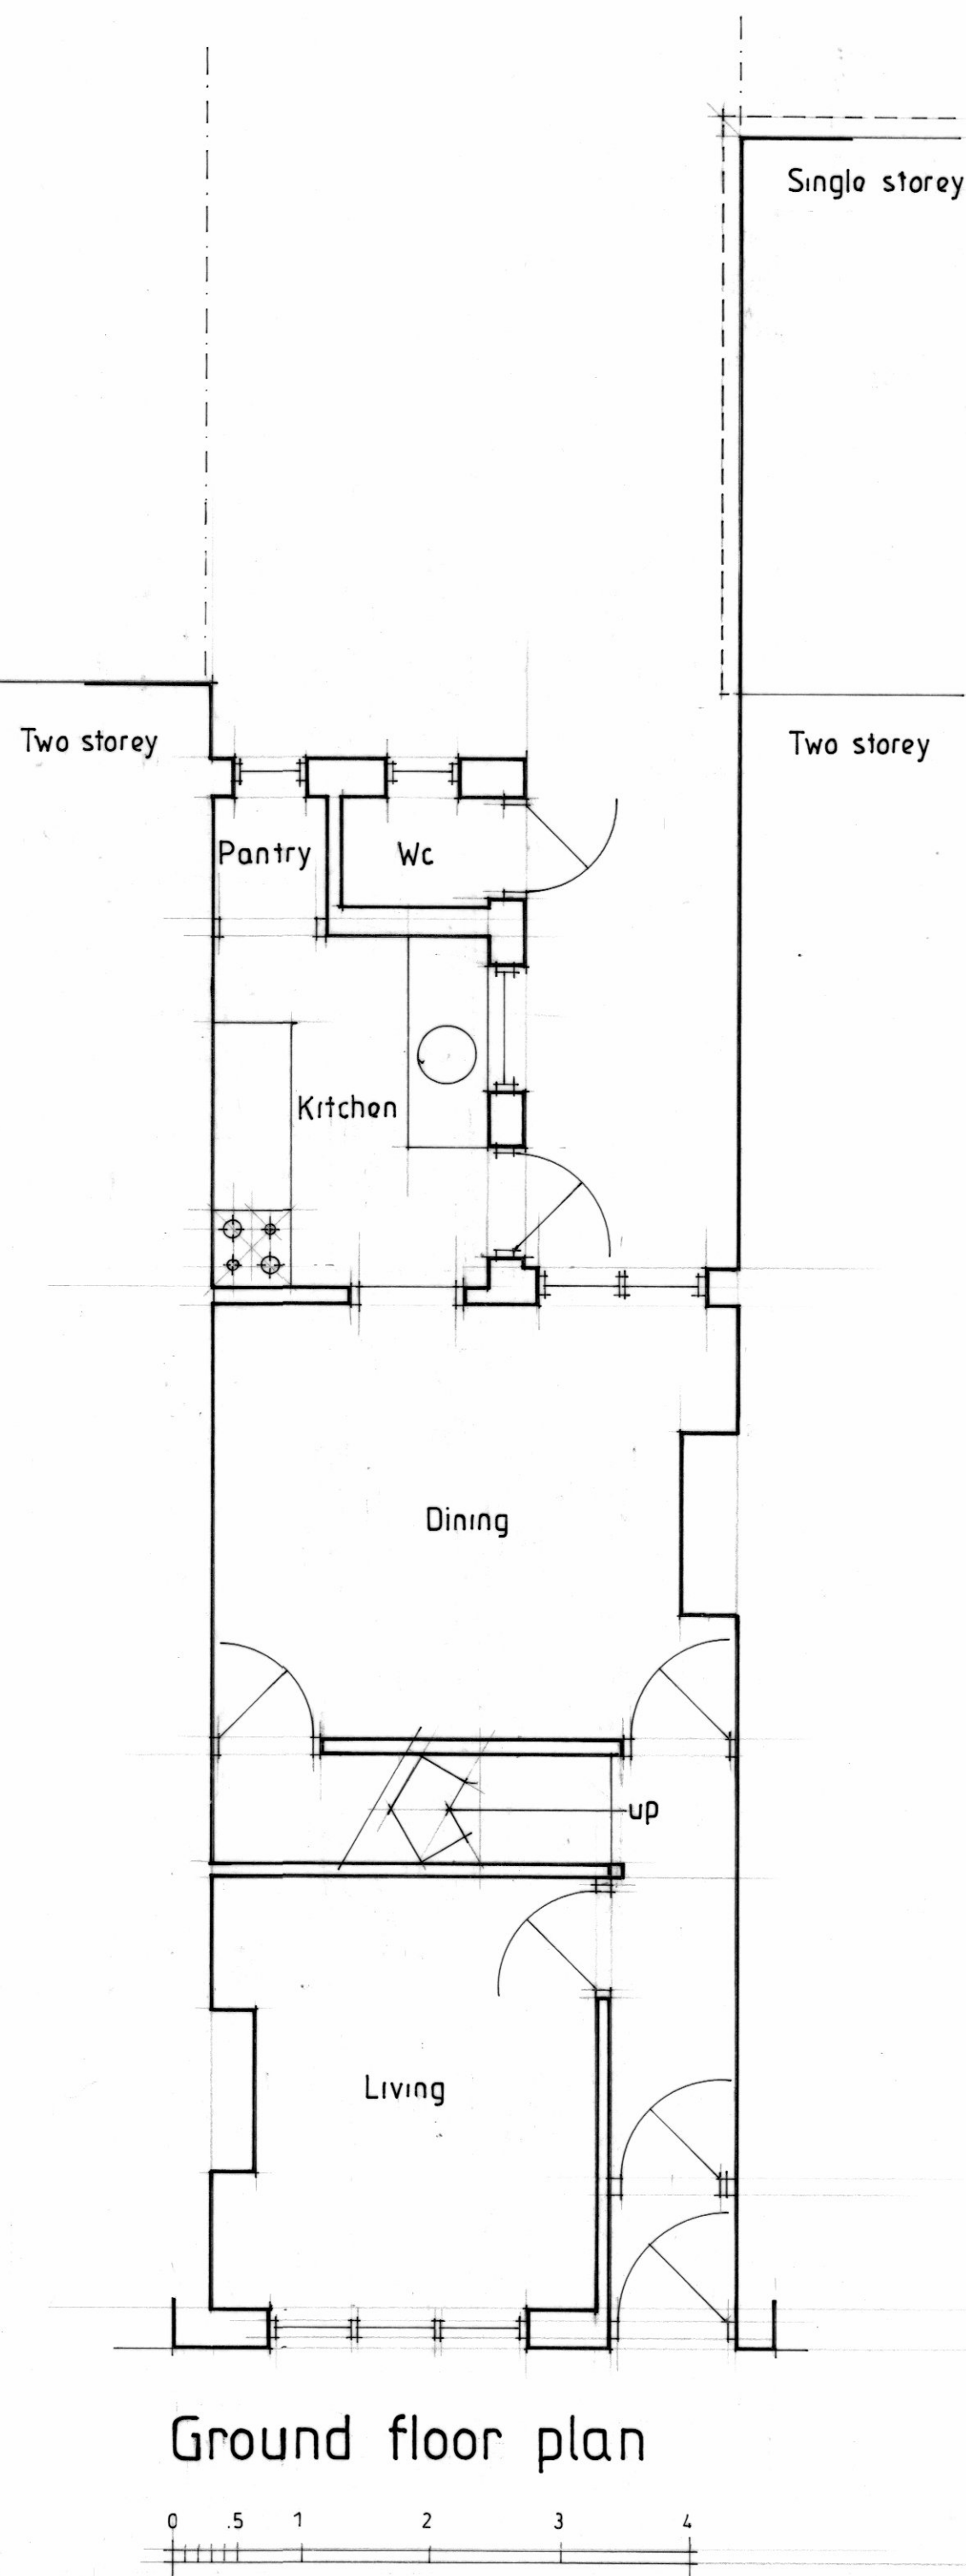

project Single storey rear extension
location 50 Cardiff Road, Reading
drawing Existing
drawing no. 1150 / 01
scale 1 : 50 1 : 100
date April 2024

T.Neal Ltd
Architectural Design