Copyright © 2023 Michael Aubrey Partnership Ltd. (MAPL)

14/05/2024 10:25:42

Sheet Notes

a. the drawing is copyright protected and may not be used, reproduced or relied upon by any third party except as explicitly agreed by MAPL
b. all dimensions are in millimetres unless noted otherwise
c. all measurements must be obtained from stated dimensions only and checked before ordering any materials. Measurements must not be scaled off the drawing except for Local Authority Planning application purposes
d. all drawings must be read in conjunction with all other project drawings and any discrepancies reported immediately for clarification
e. full schedules, specification notes and legends are located on drawings numbered '900' to '999' (900 series)

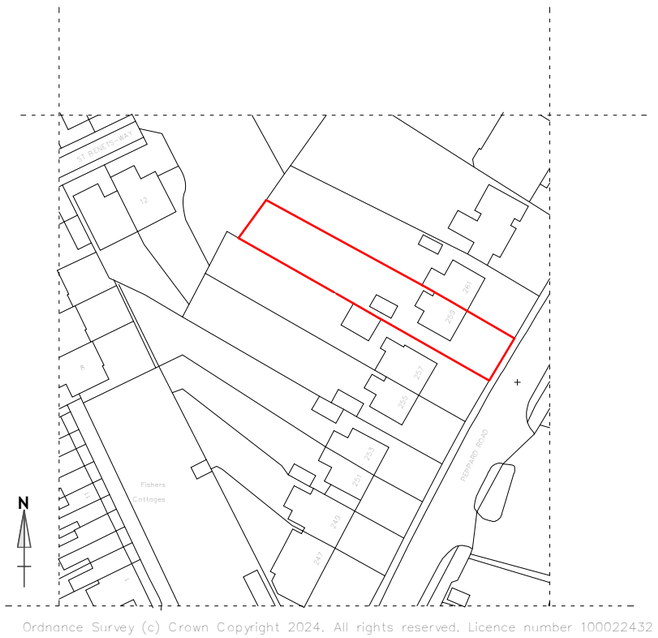

Existing Location Plan

Location | RF-RDG | Scale 1 : 1250

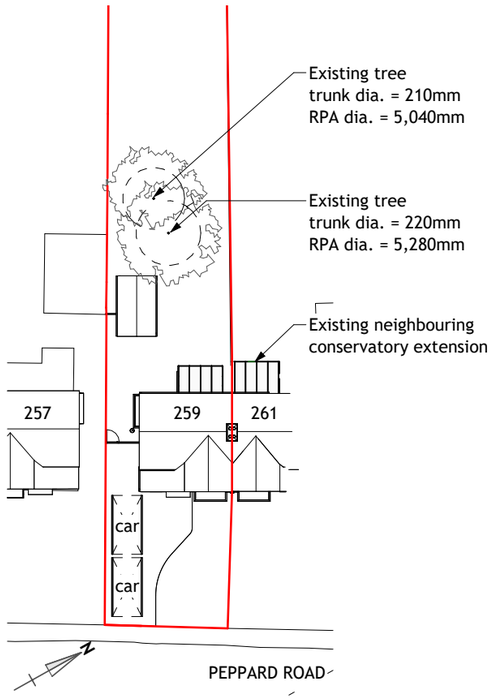

Existing Site Level Plan

General Arrangement | RF-RDG | Scale 1 : 500

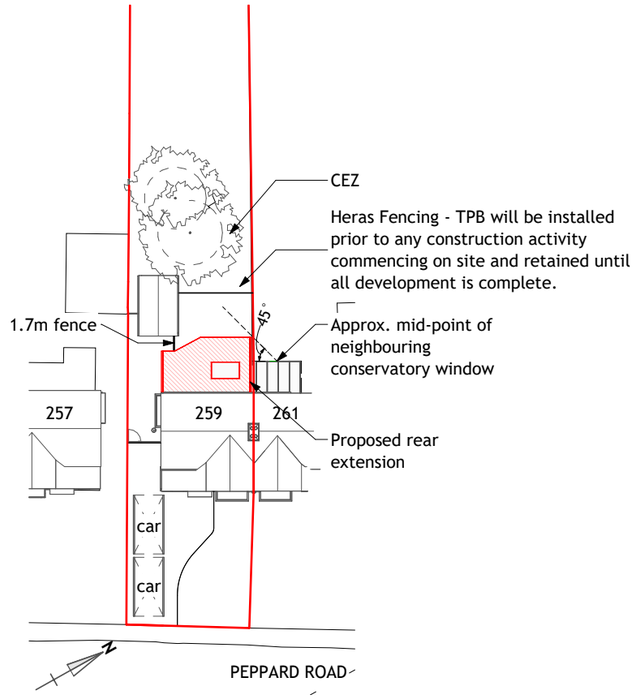

Proposed Site Level Plan

General Arrangement | RF-RDG | Scale 1 : 500

Scale 1 : 1250
0 12,500 37,500 62,500
0 10 30 50

Scale 1 : 500
0 5,000 10,000 15,000 25,000
0 10 20 30 50

Rev	Date	By	Description
B	14.05.2024	HB	Revision 2
A	08.05.2024	HB	Revision 1
0	18.03.2024	JMR	Planning issue

michael aubrey partnership
• 0118 962 9666 • www.mapl.co.uk

Client
Mr. & Mrs. O. Poole

Project Address
259 Peppard Road,
Emmer Green, Reading,
Berkshire. RG4 8UB

Project Description
Single Storey Rear Extension

Sheet Title
Plans - Location & Site - Existing & Proposed GA

Sheet Ref.	MAP-C4898-001	Rev.	B
Project Ref.	C4898	Date	14.05.2024
Drawn by	JMR	Checked by	JMR
Scale	As indicated	Sheet Size	A3