

- Sheet Notes
- a. the drawing is copyright protected and may not be used, reproduced or relied upon by any third party except as explicitly agreed by MAPL
 - b. all dimensions are in millimetres unless noted otherwise
 - c. all measurements must be obtained from stated dimensions only and checked before ordering any materials. Measurements must not be scaled off the drawing except for Local Authority Planning application purposes
 - d. all drawings must be read in conjunction with all other project drawings and any discrepancies reported immediately for clarification
 - e. full schedules, specification notes and legends are located on drawings numbered '900' to '999' (900 series)

0	28.03.2024	JWR	Planning issue
Rev	Date	By	Description



michael aubrey
partnership

• 0118 962 9666 • www.mapl.co.uk

Client

C. Murphy

Project Address

43 Patrick Road, Caversham,
Reading, Berkshire. RG4 8DD


Project Description

Proposed Loft Conversion &
Internal Alterations

Sheet Title



Plans - Location & Site -
Proposed

Sheet Ref.	MAP-C4917-001	Rev.	0
Project Ref.	C4917	Date	28.03.2024
Drawn by	HB	Checked by	FM
Scale	As indicated	Sheet Size	A3

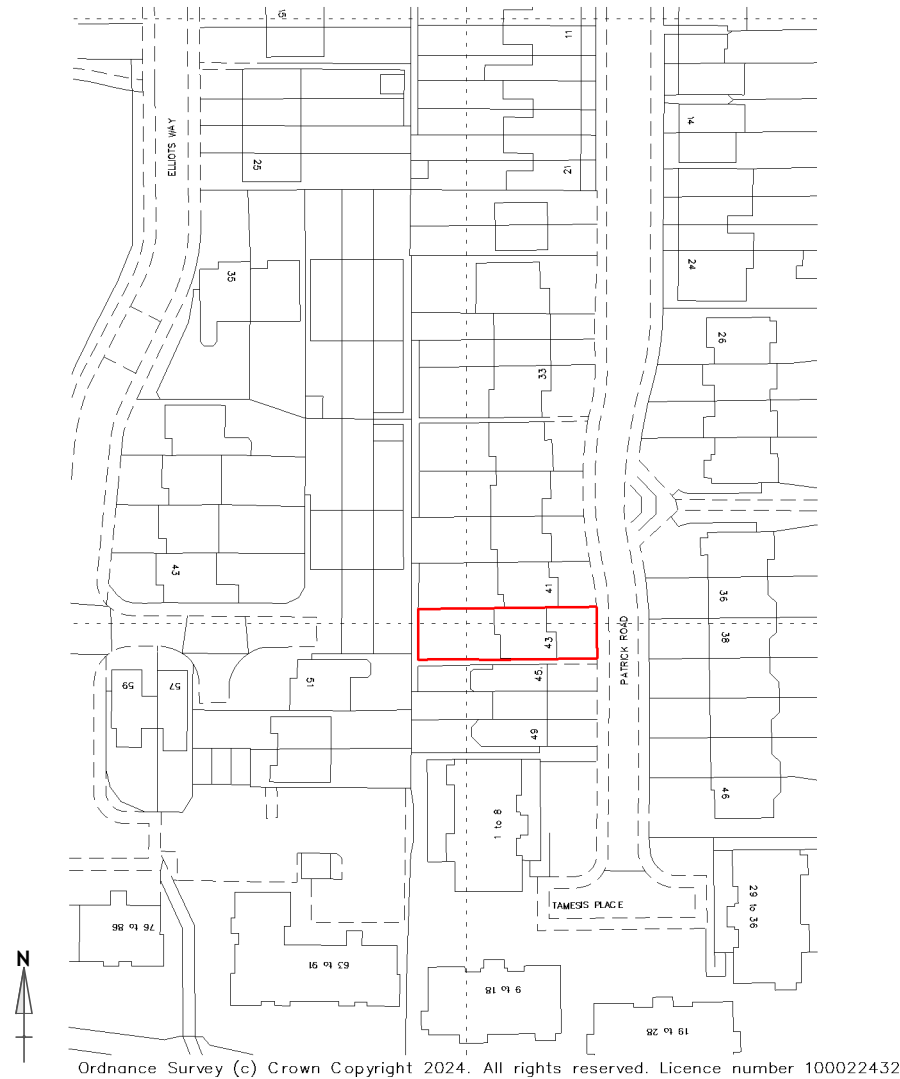

Existing Location Plan

Location | RF-RDG | Scale 1 : 1250

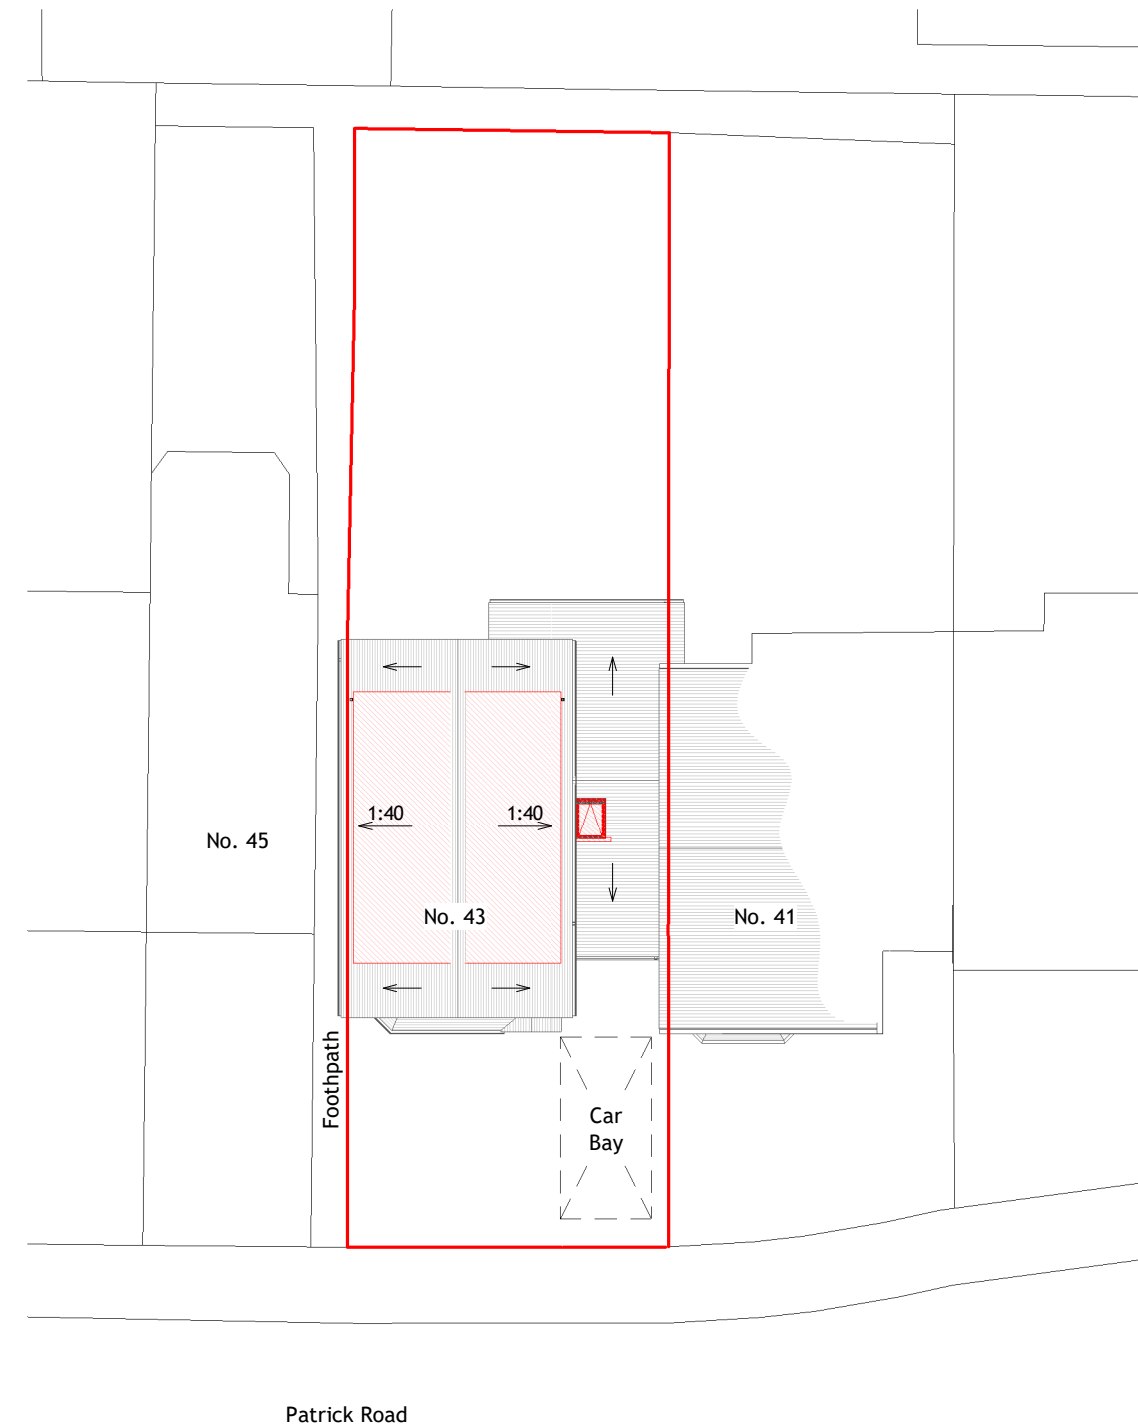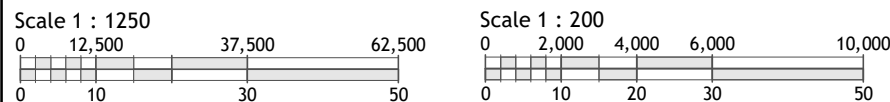

Proposed Site Level Plan

General Arrangement | RF-RDG | Scale 1 : 200