



Chimney removal and attic conversion - Location Plan

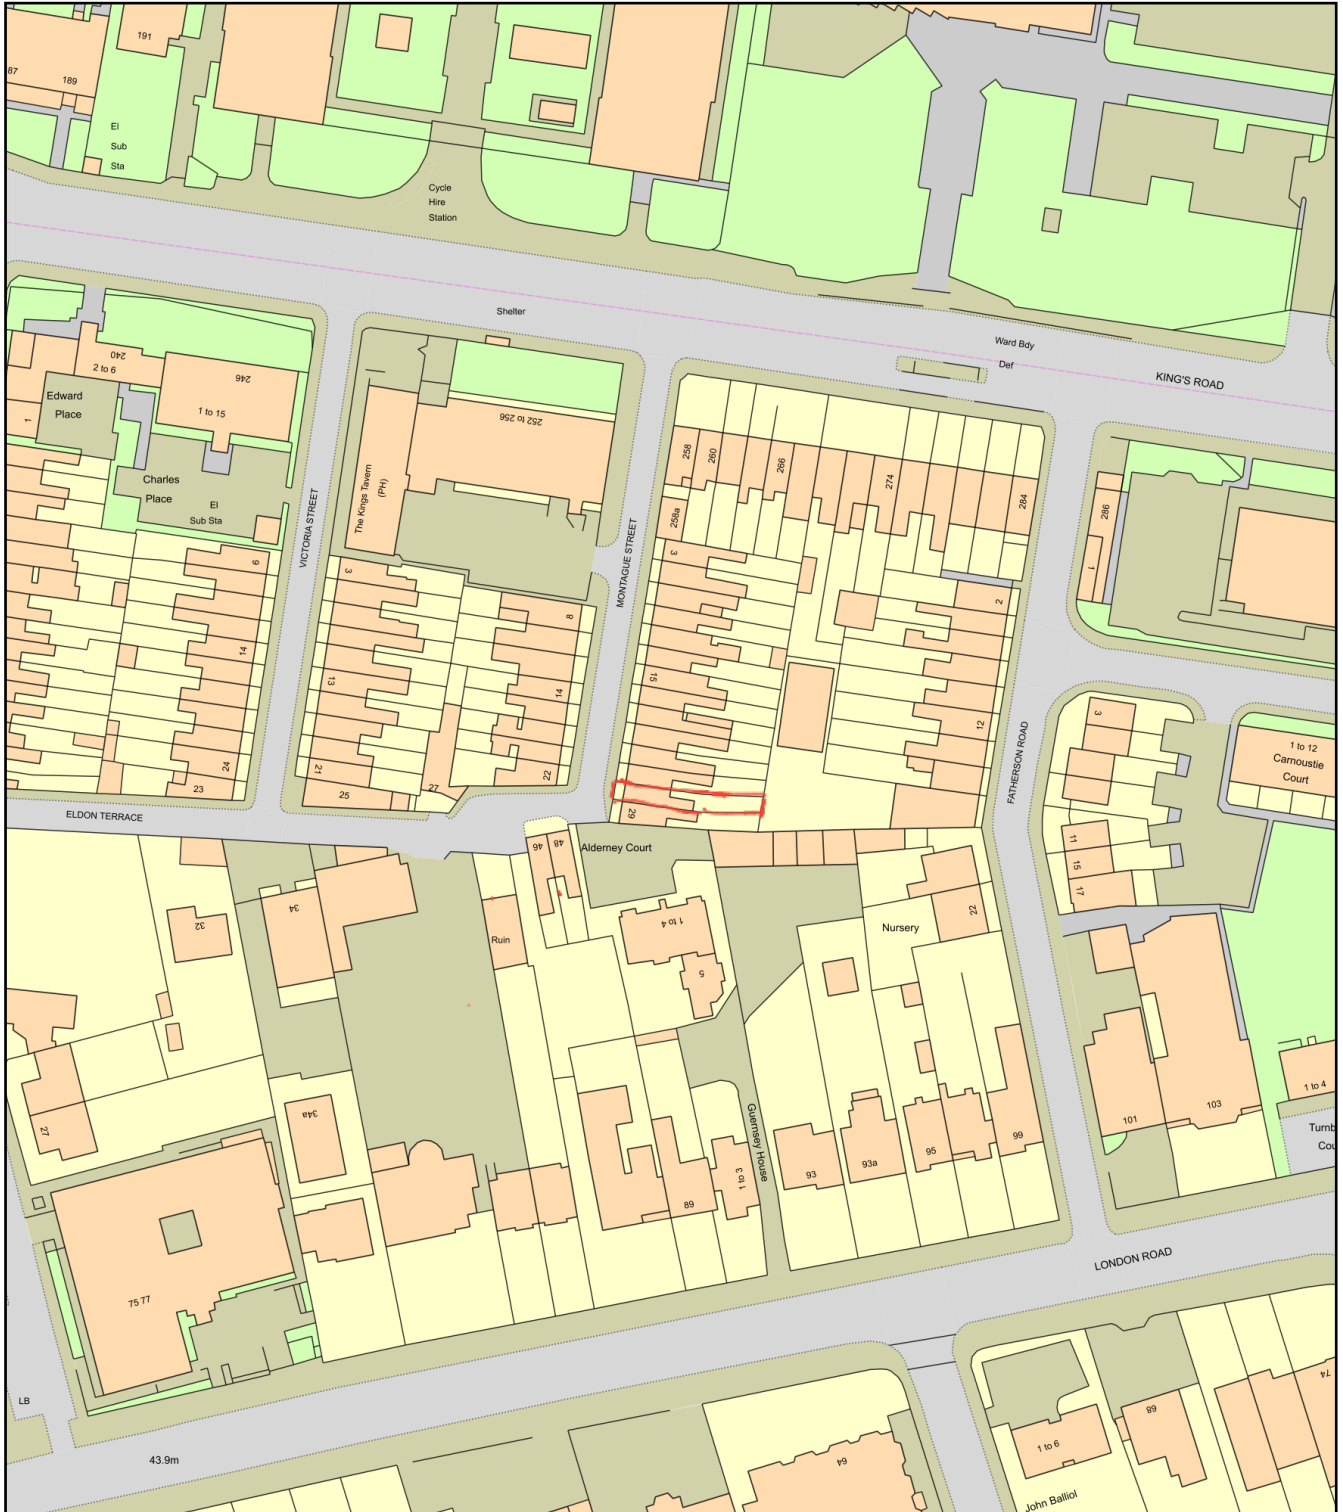

0 50
Metres

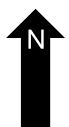

Plan Produced for: Dan-Nicutor Luta

Date Produced: 01 Mar 2024

Plan Reference Number: TQRQM2406111133556

Scale: 1:1250 @ A4