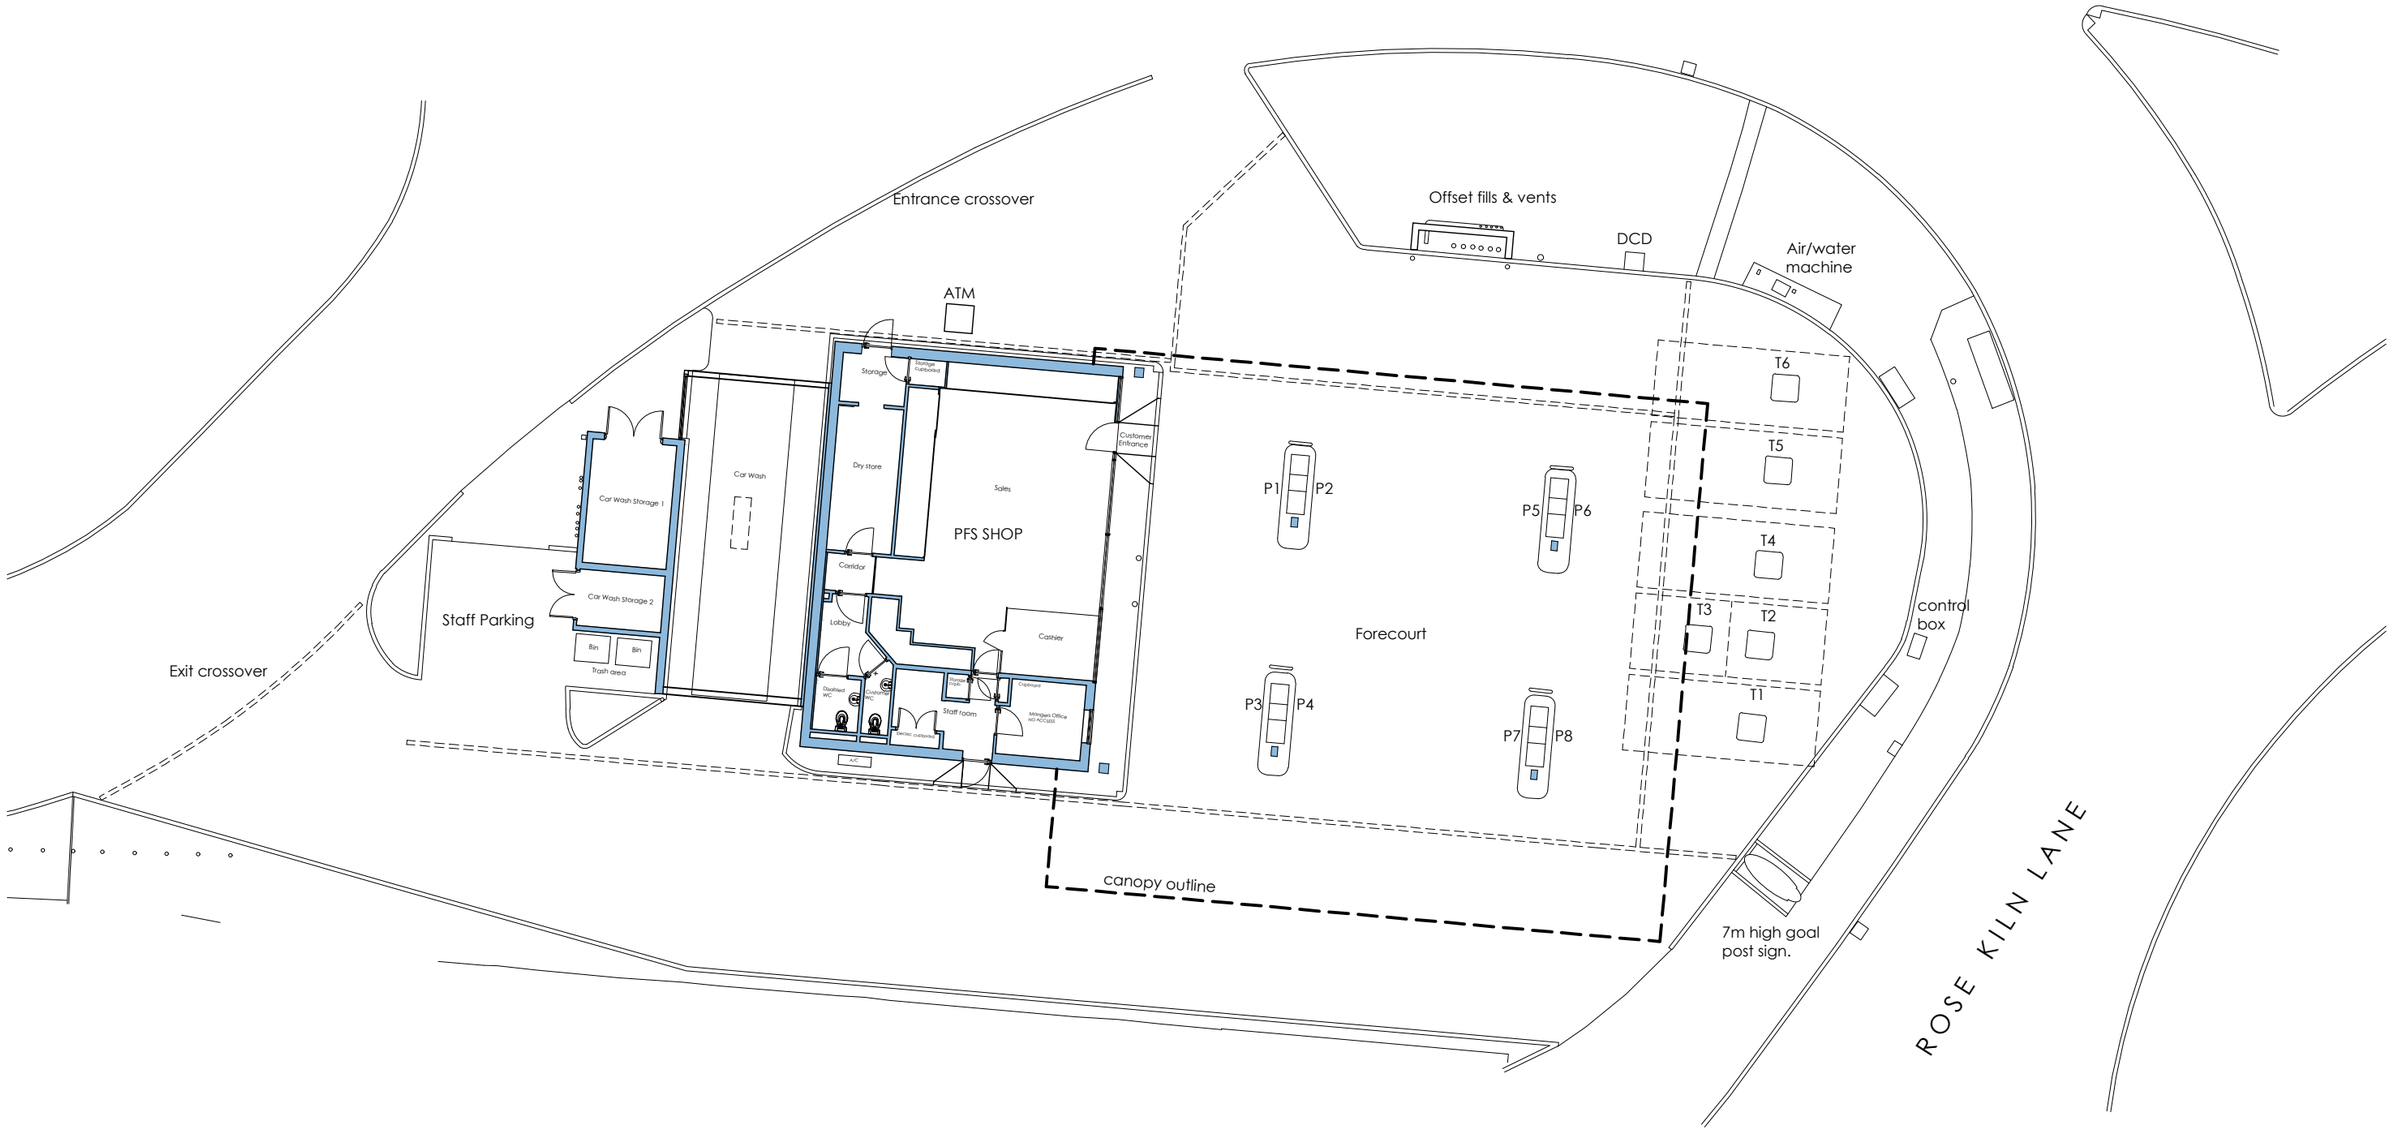

Existing Site Layout Plan
Scale 1:200

Schedule of Areas (sqm)	
Site Area	1504
Building Gross Ext Area	125

Scale Bar 1:200 (Metres)
0 1 2 3 4 5 10 15

CONSENT TO DISPLAY

rev	date	by	description
~	17/04/241	DB	Drawing created

CLIENT
mfg motor fuel group
10 Bricket Road,
St Albans,
Hertfordshire, AL1 3JX

PROJECT LOCATION
Rose Kiln Service Station
Reading, Berkshire, RG2 0HP
Reading

DRAWING
Existing Site Layout Plan

Wyeth Projects Services
The Cart Shed, Amberley Court,
Amberley Lane, Milford, Surrey,
GU8 5EB, United Kingdom
Tel: +44 (0)1483 424704
Email: enquires@wyethprojects.com
© This drawing is the copyright of WYETH PROJECTS SERVICES Ltd.

Date: April 2024	Draw By: DB	A3 original paper size
Scale: 1:200	Dwg No: WPS-MFG-475-P-31	Rev: ~

CAD file ref: ROSEKLN-WPS-MFG-475-CTD Planning Rev00.dwg