



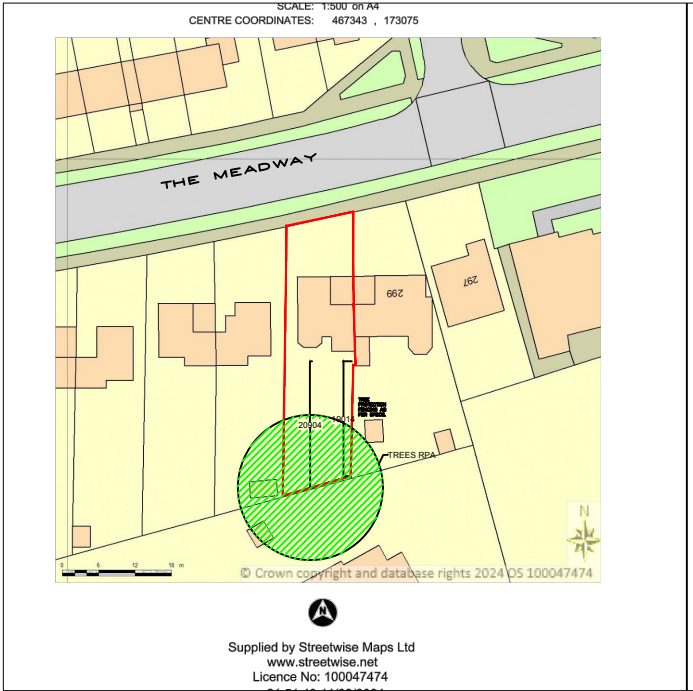


LOCATION PLAN
SCALE 1:1250@A3

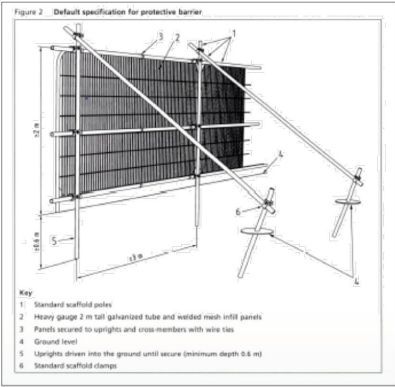

TREE PROTECTION FENCING
BS5837:2012 will be erected prior
to commencement and retained
until completion,

BLOCK PLAN
SCALE 1:500@A3

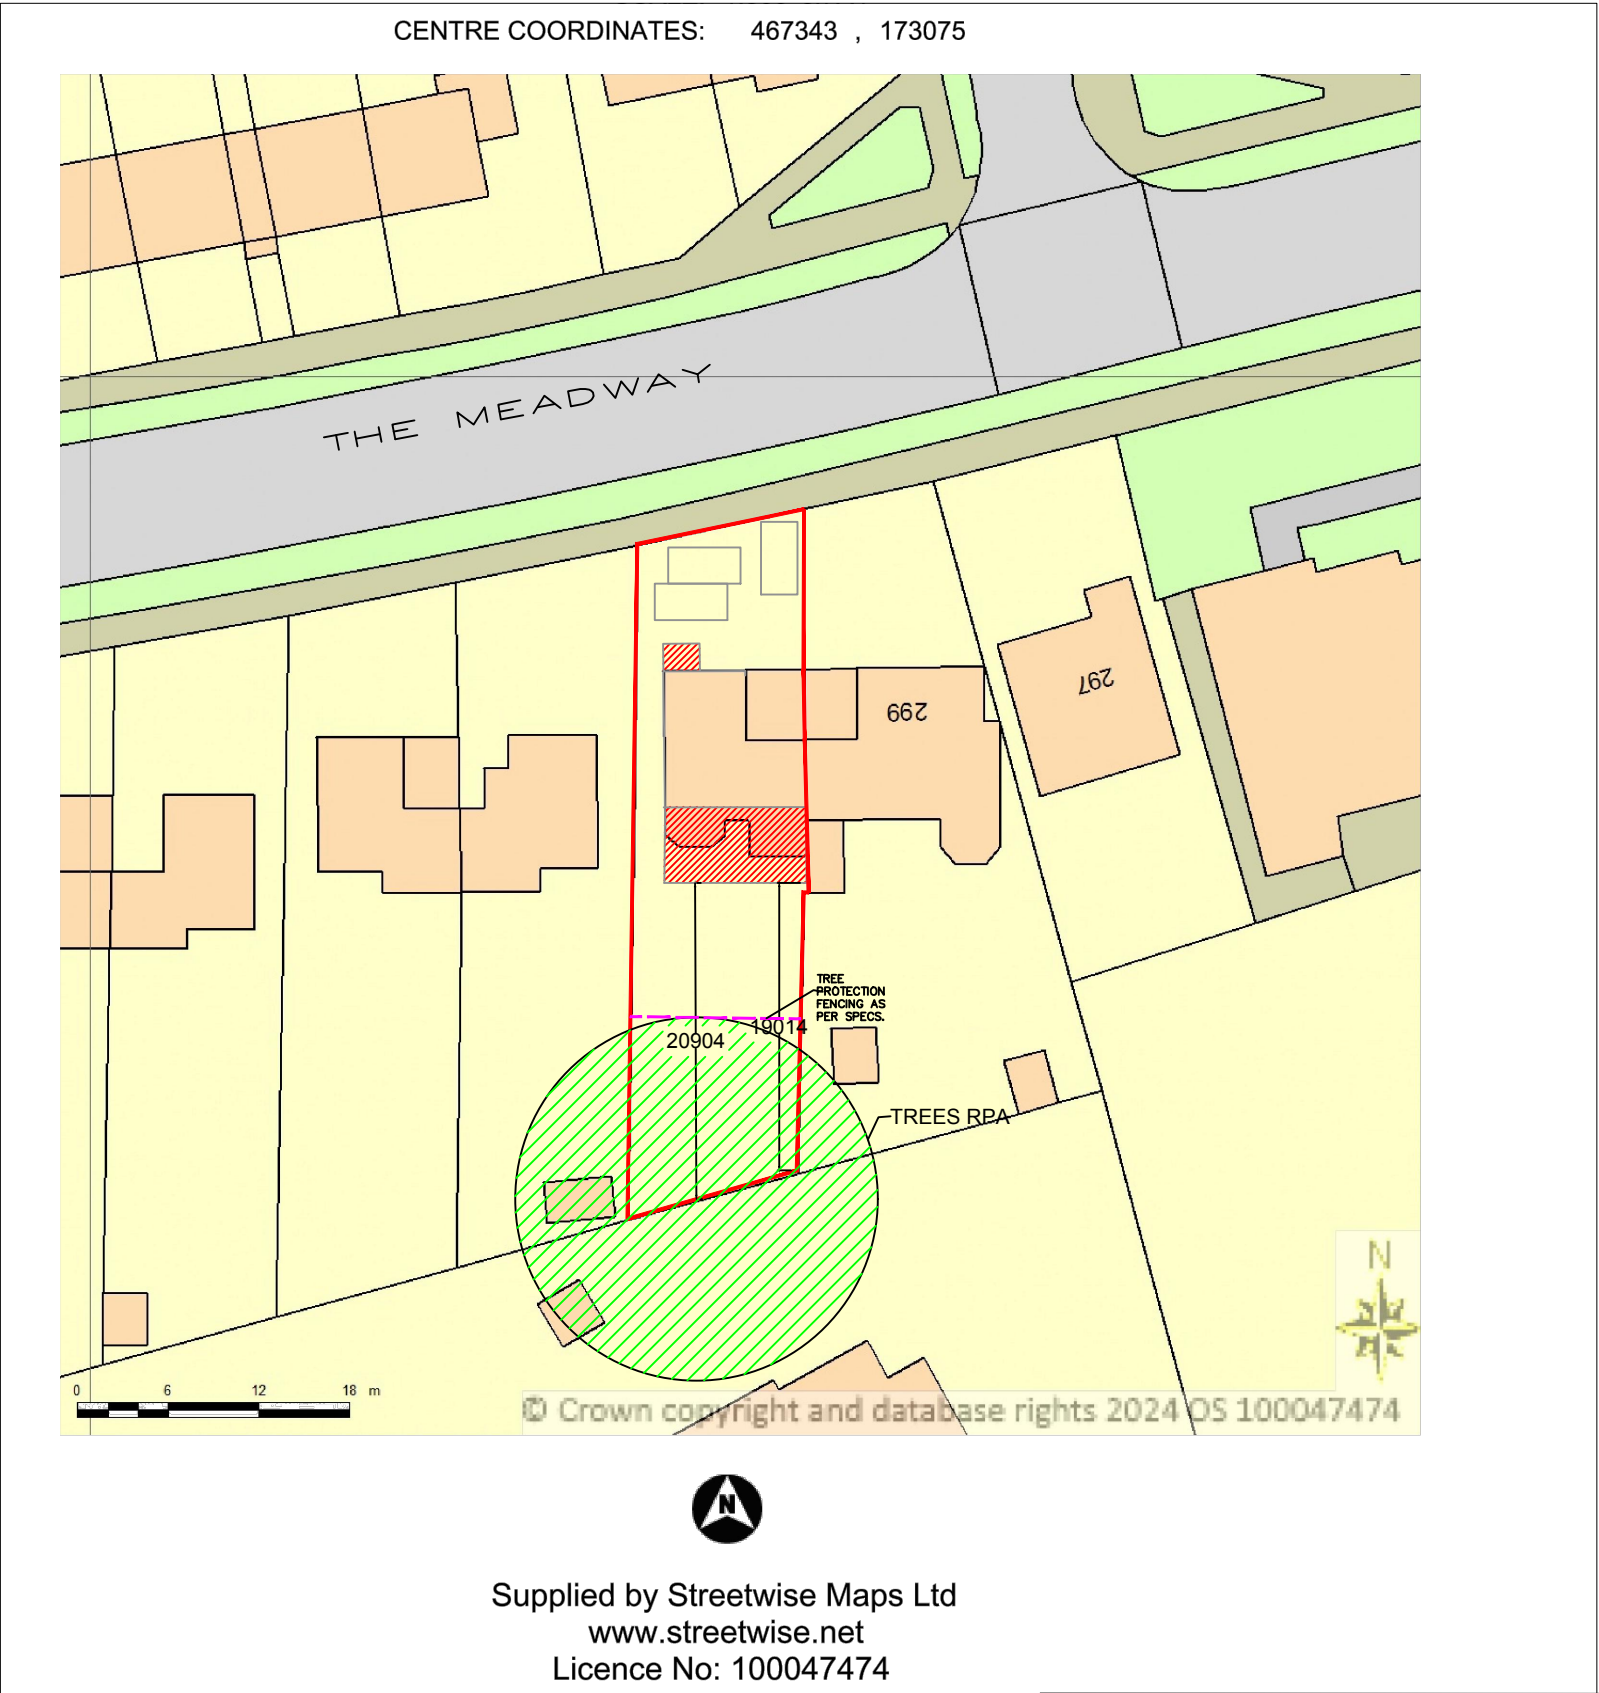

	PROJECT:	301 The Meadway Tilehurst Reading	DRAWN BY:	P.S.	DRAWING TITLE:		ArchDezine Limited archdeziner7@gmail.com
	PROPOSEDSINGLE STOREY EXTENSION, GARAGE CONVERSION		DATE:	24/04/2024	LOCATION AND BLOCK PLAN		
			SCALE:	AS SHOWN@A3	DRAWING NUMBER:	TM—01R	
			FILENAME:	24001			