
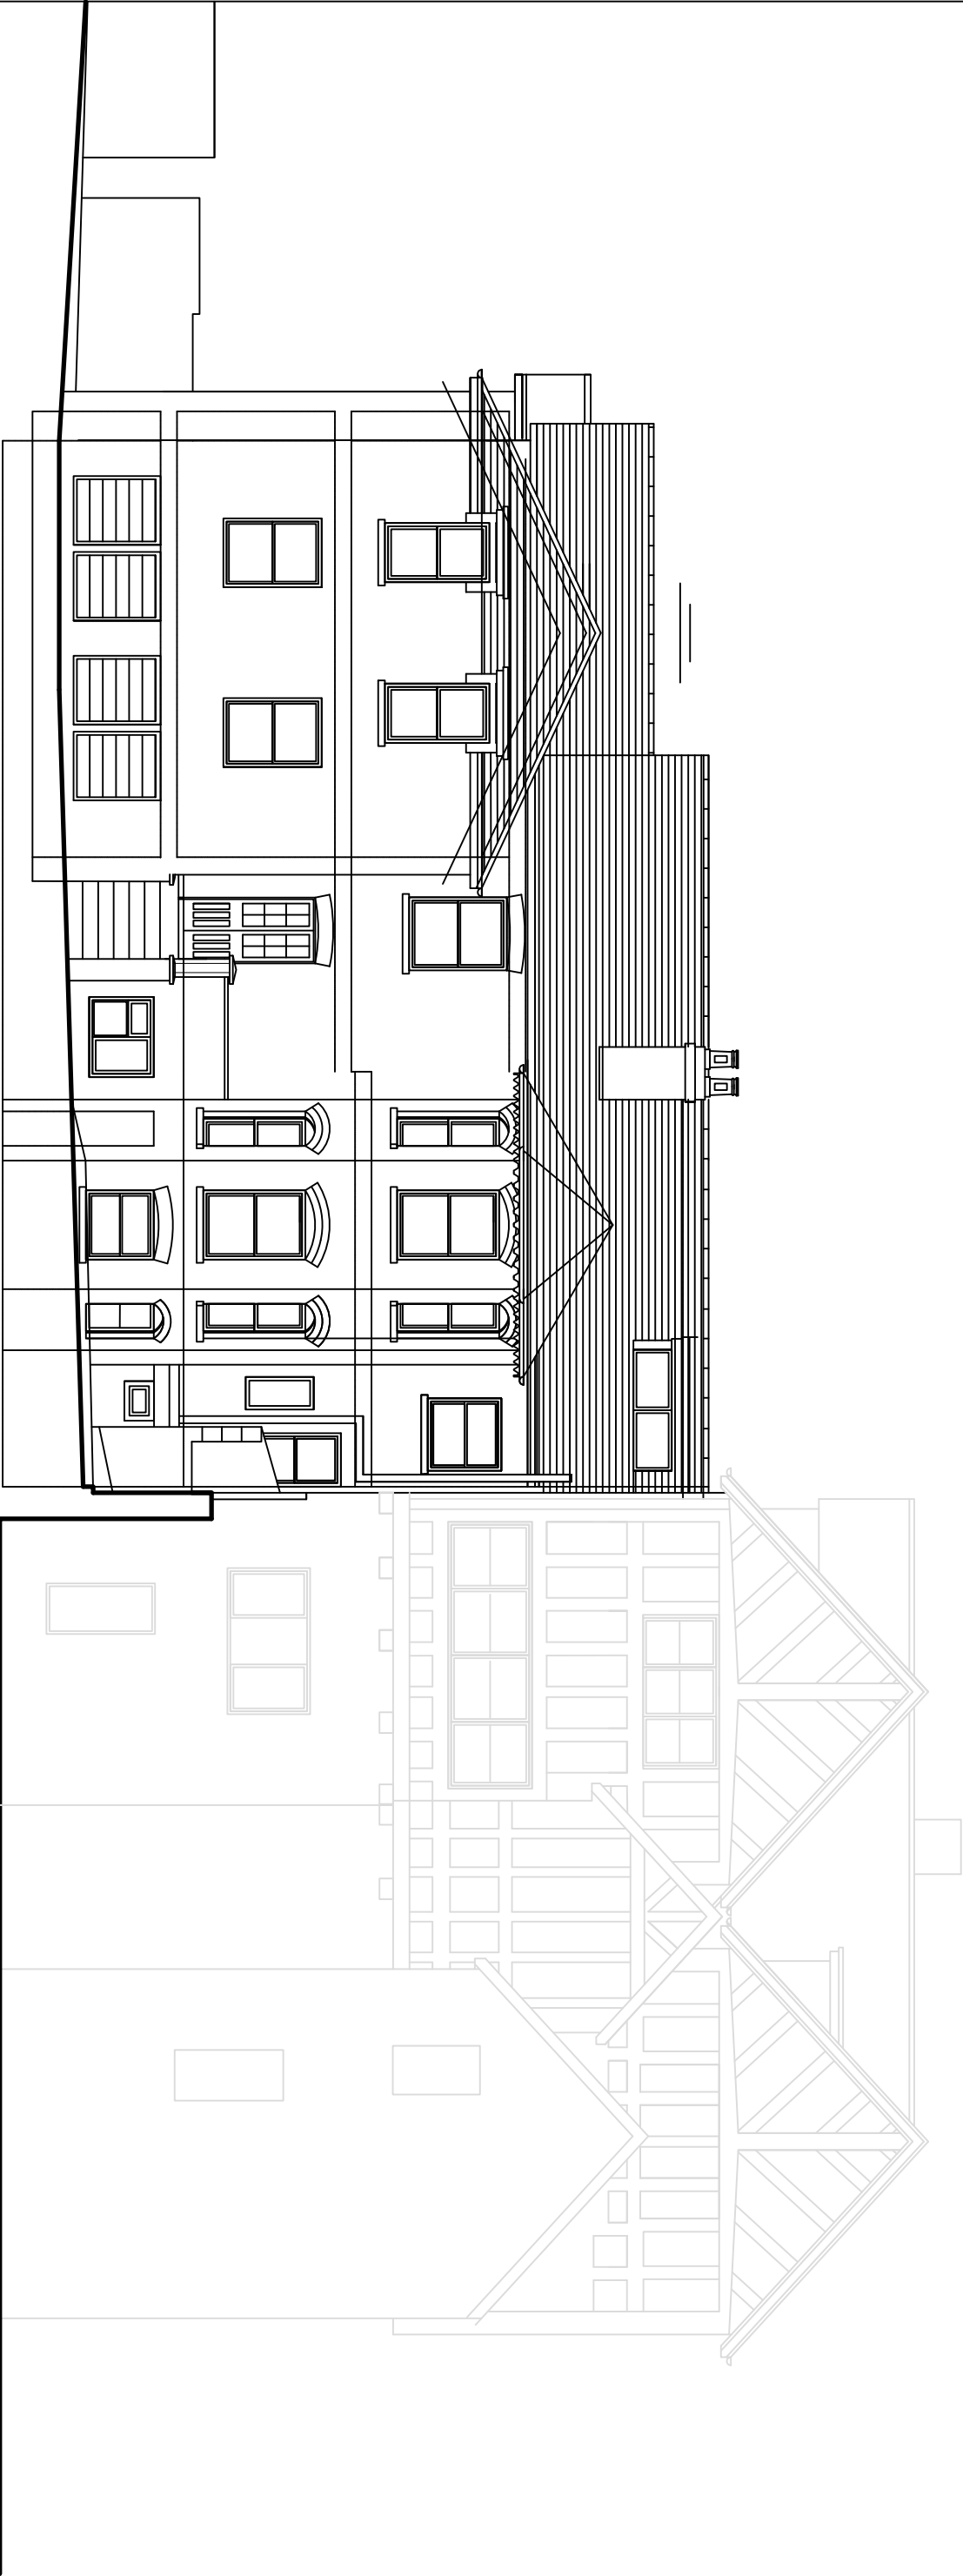


RAMMURTI DESIGN LTD
ARCHITECTURAL & PLANNING SERVICES
268 TILGHURST ROAD, READING RG30 2NE
TEL/FAX: 01189510628 MOB: 07799883574

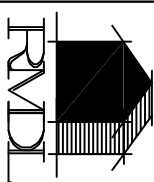

Proposed change of use/conversion/extension works of
existing Building to create 10no apartments
at 53-55 Argyle Road, Reading
for A B Construction & Development Ltd

PROPOSED ELEVATIONS - Rear
(AS APPROVED)
Scale: 1/100 @A3 drawing
Date: November 2023
AR53:PP02 Rev -