



Proposed Elevation - South-East

General Arrangement | Scale 1 : 100




Proposed Elevation - South-West

General Arrangement | Scale 1 : 100



Proposed Elevation - North-West

General Arrangement | Scale 1 : 100

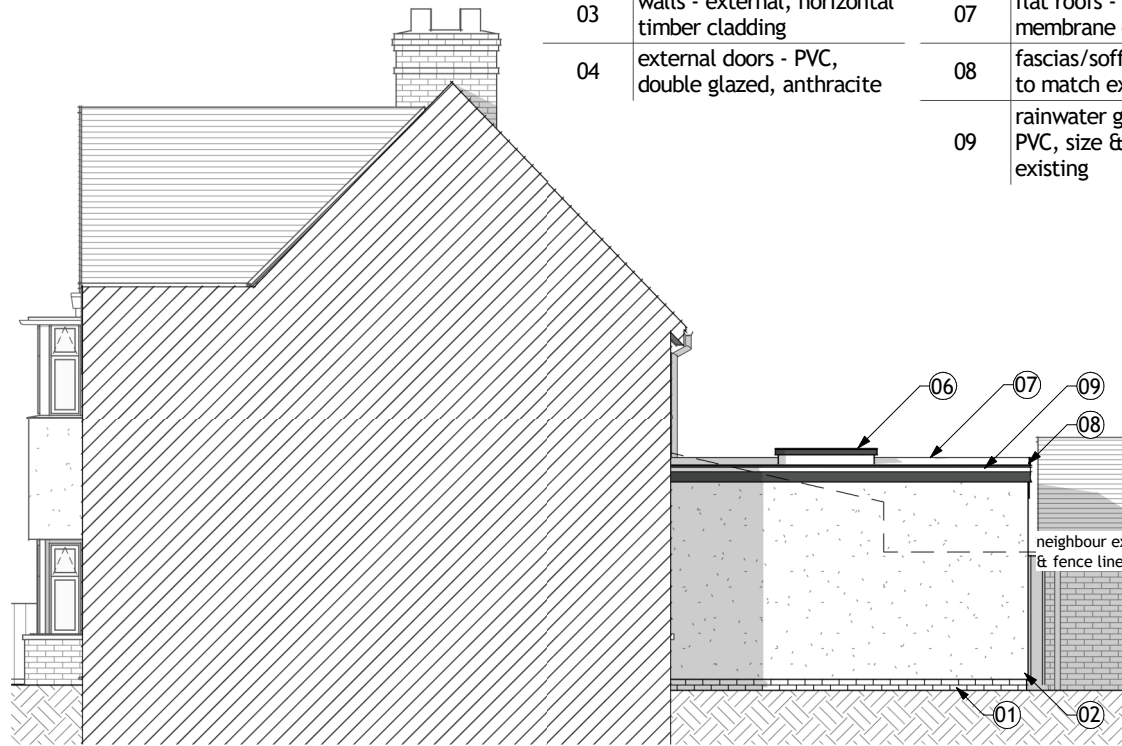

Proposed Elevation - North-East


General Arrangement | Scale 1 : 100

Finishes & Materials

Ref.	Description
01	walls - external engineering brick, staffordshire blue
02	walls - external smooth render, colour white to match existing
03	walls - external, horizontal timber cladding
04	external doors - PVC, double glazed, anthracite

Finishes & Materials

Ref.	Description
05	external windows - PVC, double glazed, anthracite & style to match existing
06	external windows - PVC, double glazed, anthracite rooflight
07	flat roofs - single ply membrane or felt
08	fascias/soffits - dark PVC to match existing
09	rainwater goods - dark PVC, size & style to match existing

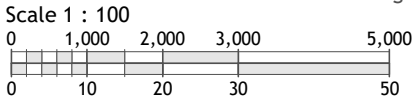

Sheet Notes

- the drawing is copyright protected and may not be used, reproduced or relied upon by any third party except as explicitly agreed by MAPL
- all dimensions are in millimetres unless noted otherwise
- all measurements must be obtained from stated dimensions only and checked before ordering any materials. Measurements must not be scaled off the drawing except for Local Authority Planning application purposes
- all drawings must be read in conjunction with all other project drawings and any discrepancies reported immediately for clarification
- full schedules, specification notes and legends are located on drawings numbered '900' to '999' (900 series)

Rev	Date	By	Description
0	18.03.2024	JMR	Planning issue

m michael aubrey
a partnership
• 0118 962 9666 • www.mapl.co.uk

Client
Mr. & Mrs. O. Poole

Project Address
**259 Peppard Road,
Emmer Green, Reading,
Berkshire. RG4 8UB**

Project Description
Single Storey Rear Extension

Sheet Title
Elevations - Proposed GA

Sheet Ref.	MAP-C4898-280	Rev.	0
Project Ref.	C4898	Date	18.03.2024
Drawn by	JMR	Checked by	JMR
Scale	1 : 100	Sheet Size	A3