

Proposed View from Kings Meadow
Kings Meadow Elevation



General Arrangement


Ground Floor Plan



General Arrangement

Sustainability Built In

5plus

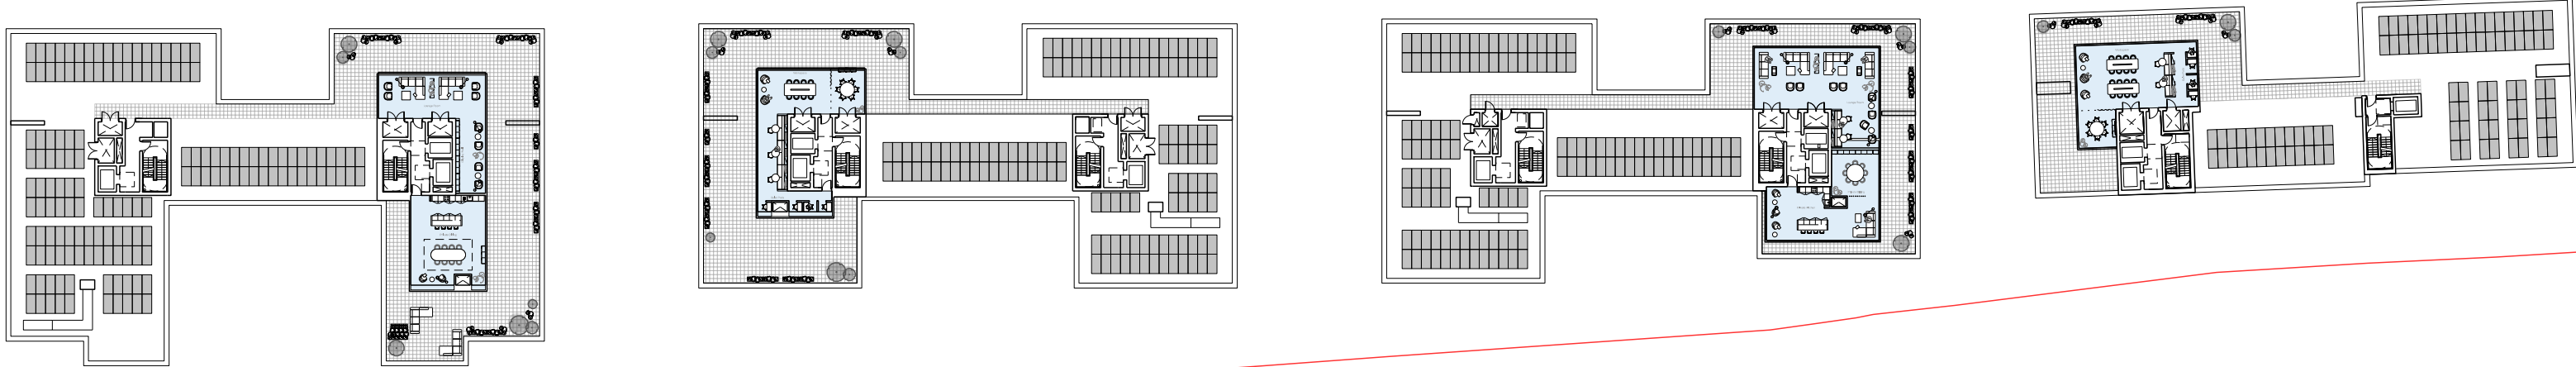


Roof Plan



Ninth to Tenth Floor Plan *Green Roof Applicable To Floor 9 Only



Seventh to Eighth Floor Plan *Green Roof Applicable To Floor 7 Only

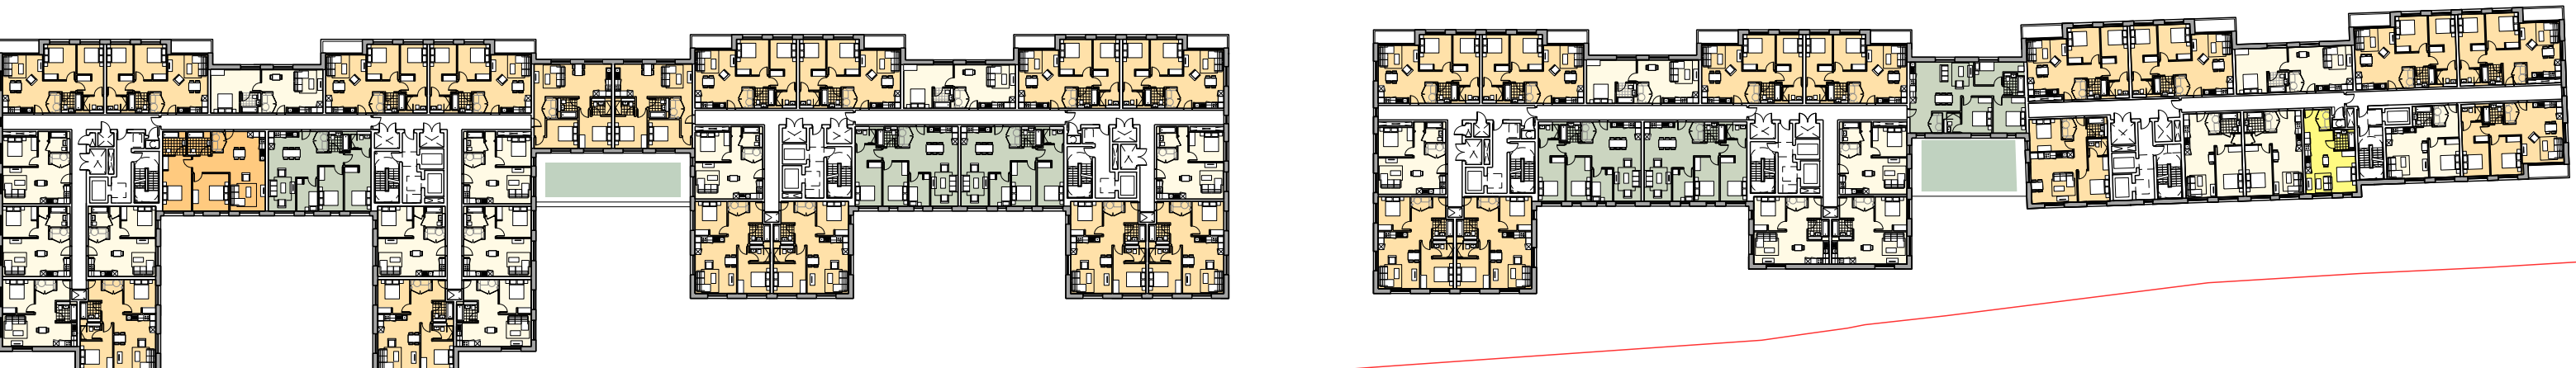

First to Sixth Floor Plan *Green Roof Applicable To Floor 1 Only

- Site Boundary
- Amenity
- Back Of House
- 3 Bedroom Apartment
- 2 Bedroom Apartment
- 2 Bedroom Accessible Apartment
- 1 Bedroom Apartment
- Studio Apartment



Our proposal seeks to provide high levels of sustainability built in from the outset, proposing high performance approaches to thermal comfort and low energy design.

On site renewable energy via roof mounted PV compliments an all electric building.

Residents will have access to high quality amenities at both ground and roof levels with an emphasis on creating a desirable new place to live.

- Recycle / Sustainability
- Solar Shading
- Openable Windows
- Natural Ventilation
- Solar Panels
- Power Electric
- Design
- Outside Space
- EPC Rating
- Happiness Well-Being
- Roof Terrace
- Sun Daylight



Apartment Type Plans