


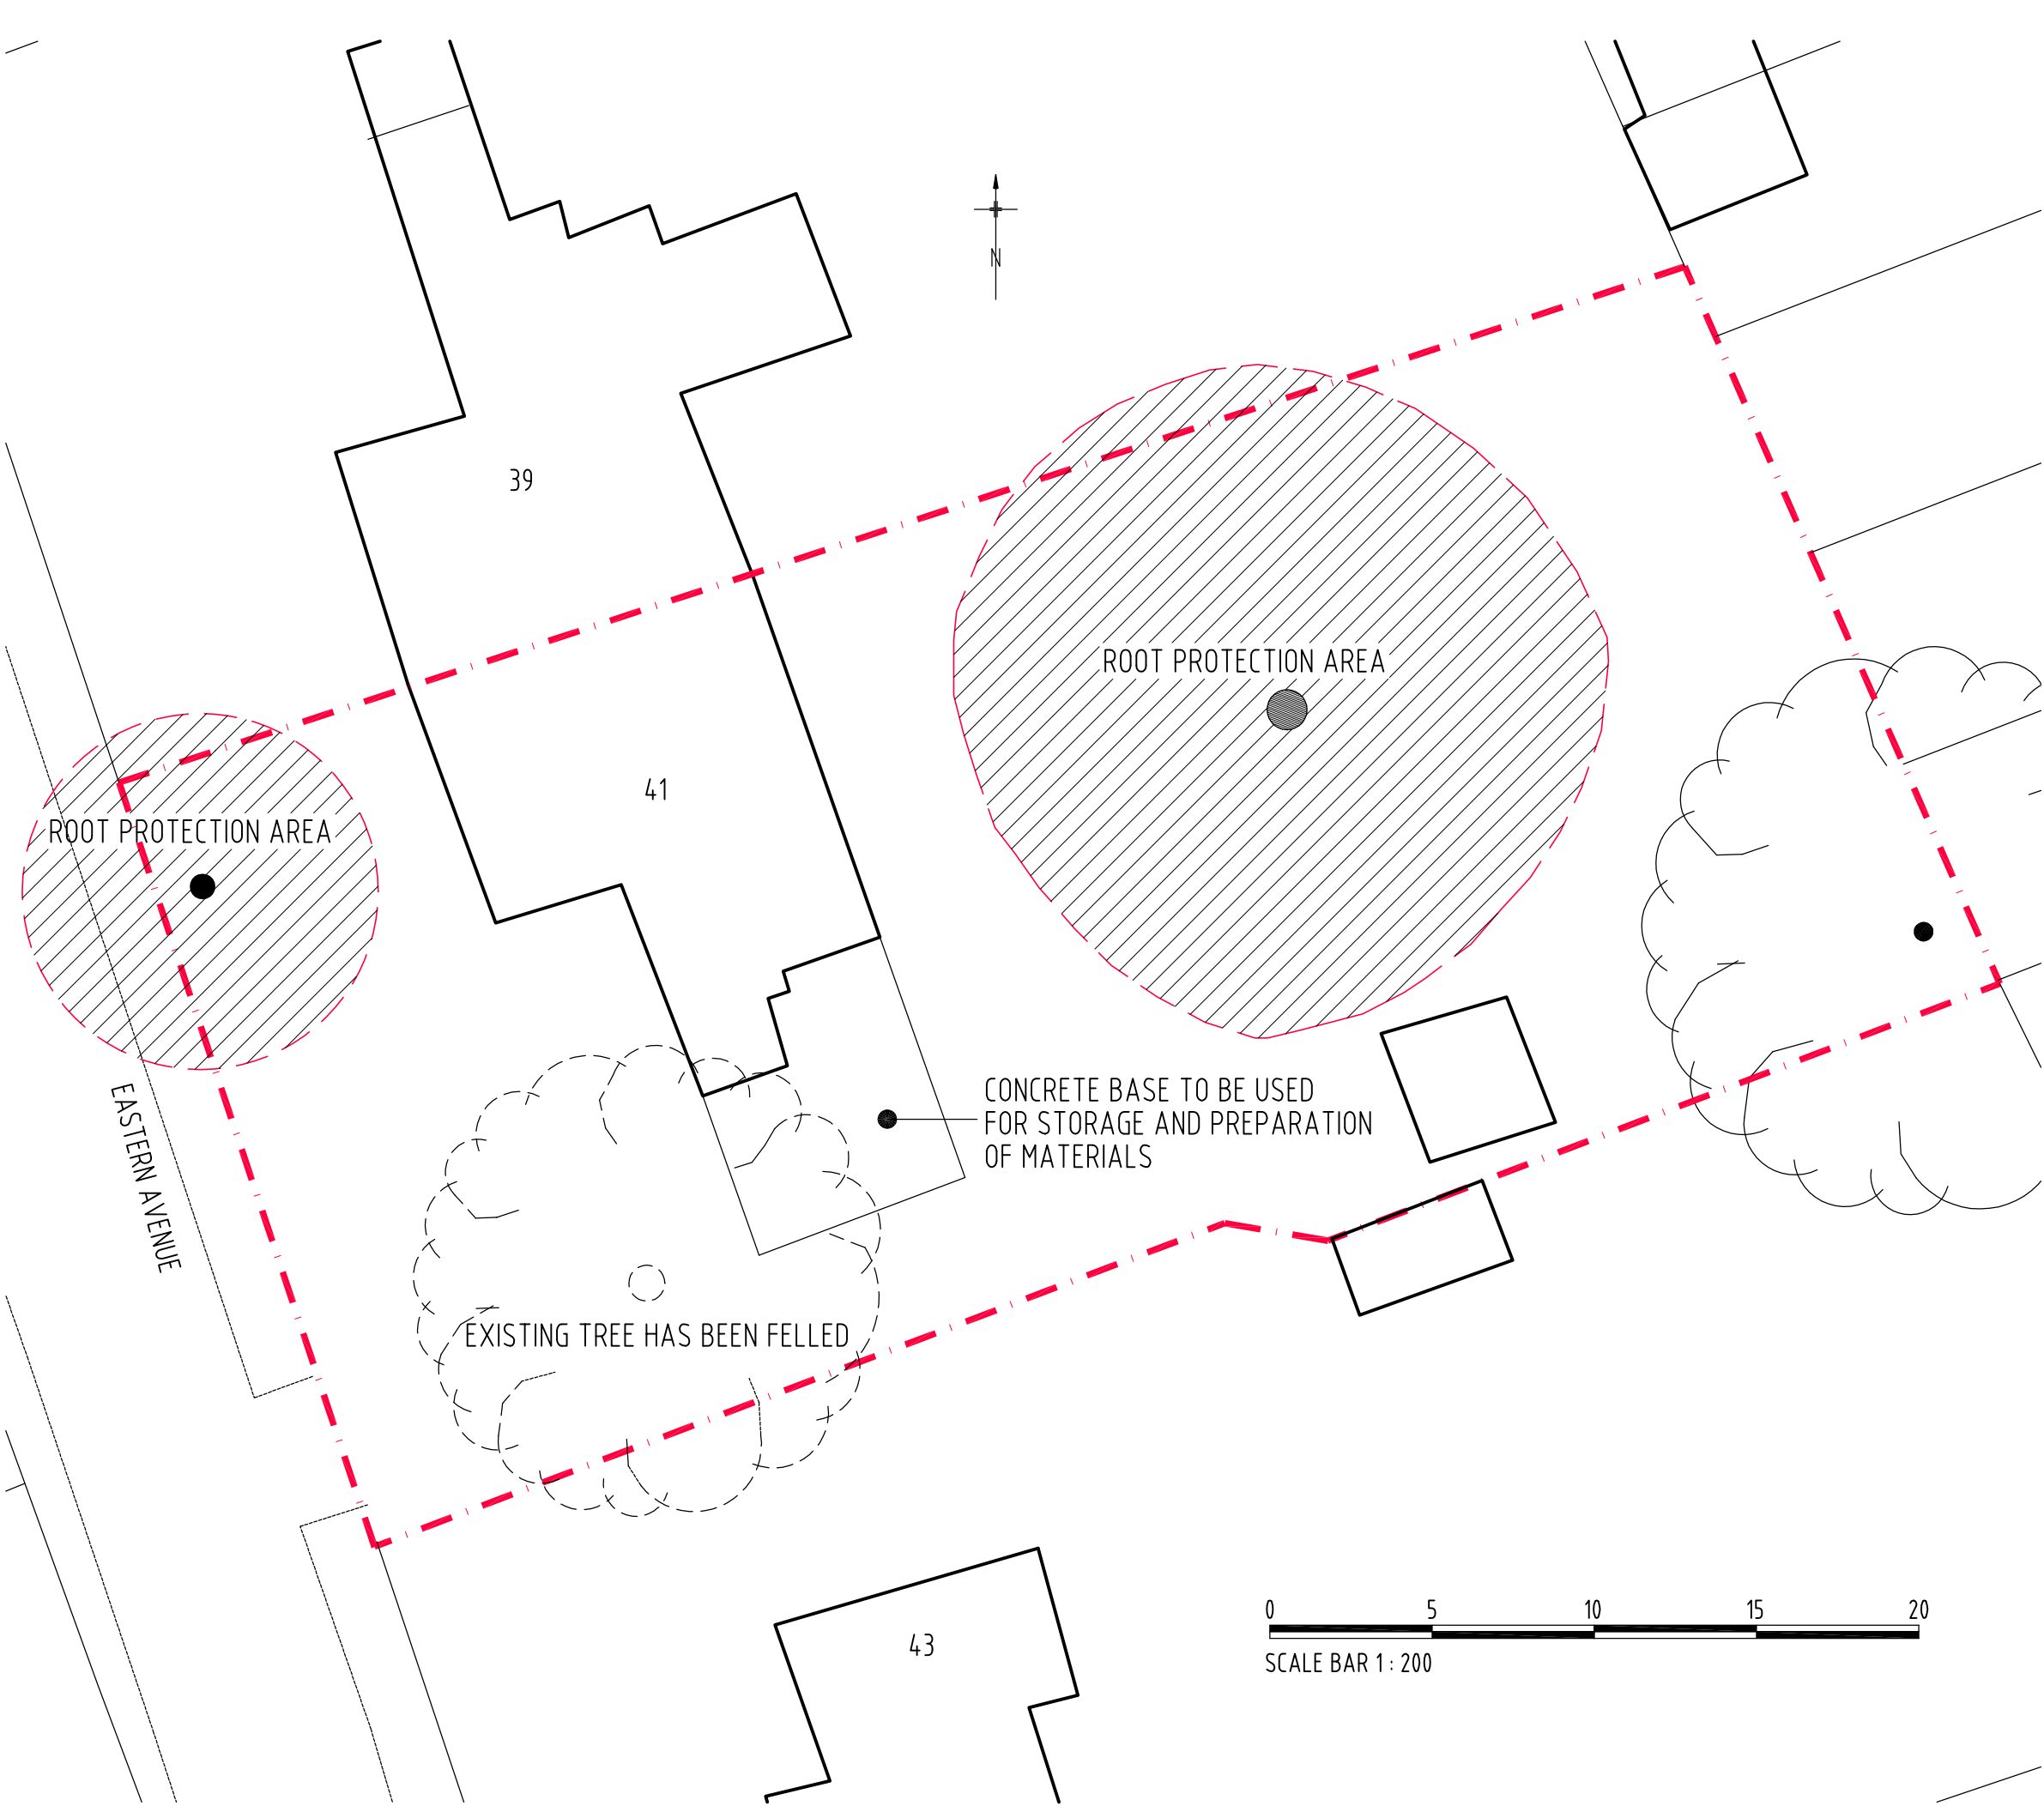

NOTE

ALL MATERIALS INTENDED TO BE USED ON NEW EXTENSION ARE TO MATCH EXISTING.

THIS DRAWING HAS BEEN PREPARED WITHOUT THE BENEFIT OF AN ACCURATE SITE SURVEY

NO MATERIALS TO BE STORED OR MATERIALS PREPARATION TO TAKE PLACE IN DESIGNATED ROOT PROTECTION AREAS

REV.A. PROTECTED TREES ROOT PROTECTIONS AREAS INDICATED		16/03/2024
		
RICHARD FENN DESIGNS LIMITED 11 HARRIER CLOSE, WOODLEY, READING, BERKSHIRE. RG5 4PE. Telephone READING (0118) 9691684 E-Mail : architect@ntlworld.com		
PROPOSED CHANGE OF USE FROM HEALTHCARE CLINIC WITH RESIDENTIAL OVER TO SINGLE RESIDENTIAL UNIT AT 41 EASTERN AVENUE, READING, BERKSHIRE for MR ALI AKBAR (PARTIALLY RETROSPECTIVE)		
SITE / BLOCK PLAN		
DATE	SCALE	
18th NOVEMBER 2023	1 : 200	
DRAWING No.	REVISION	
AA.10	A	