


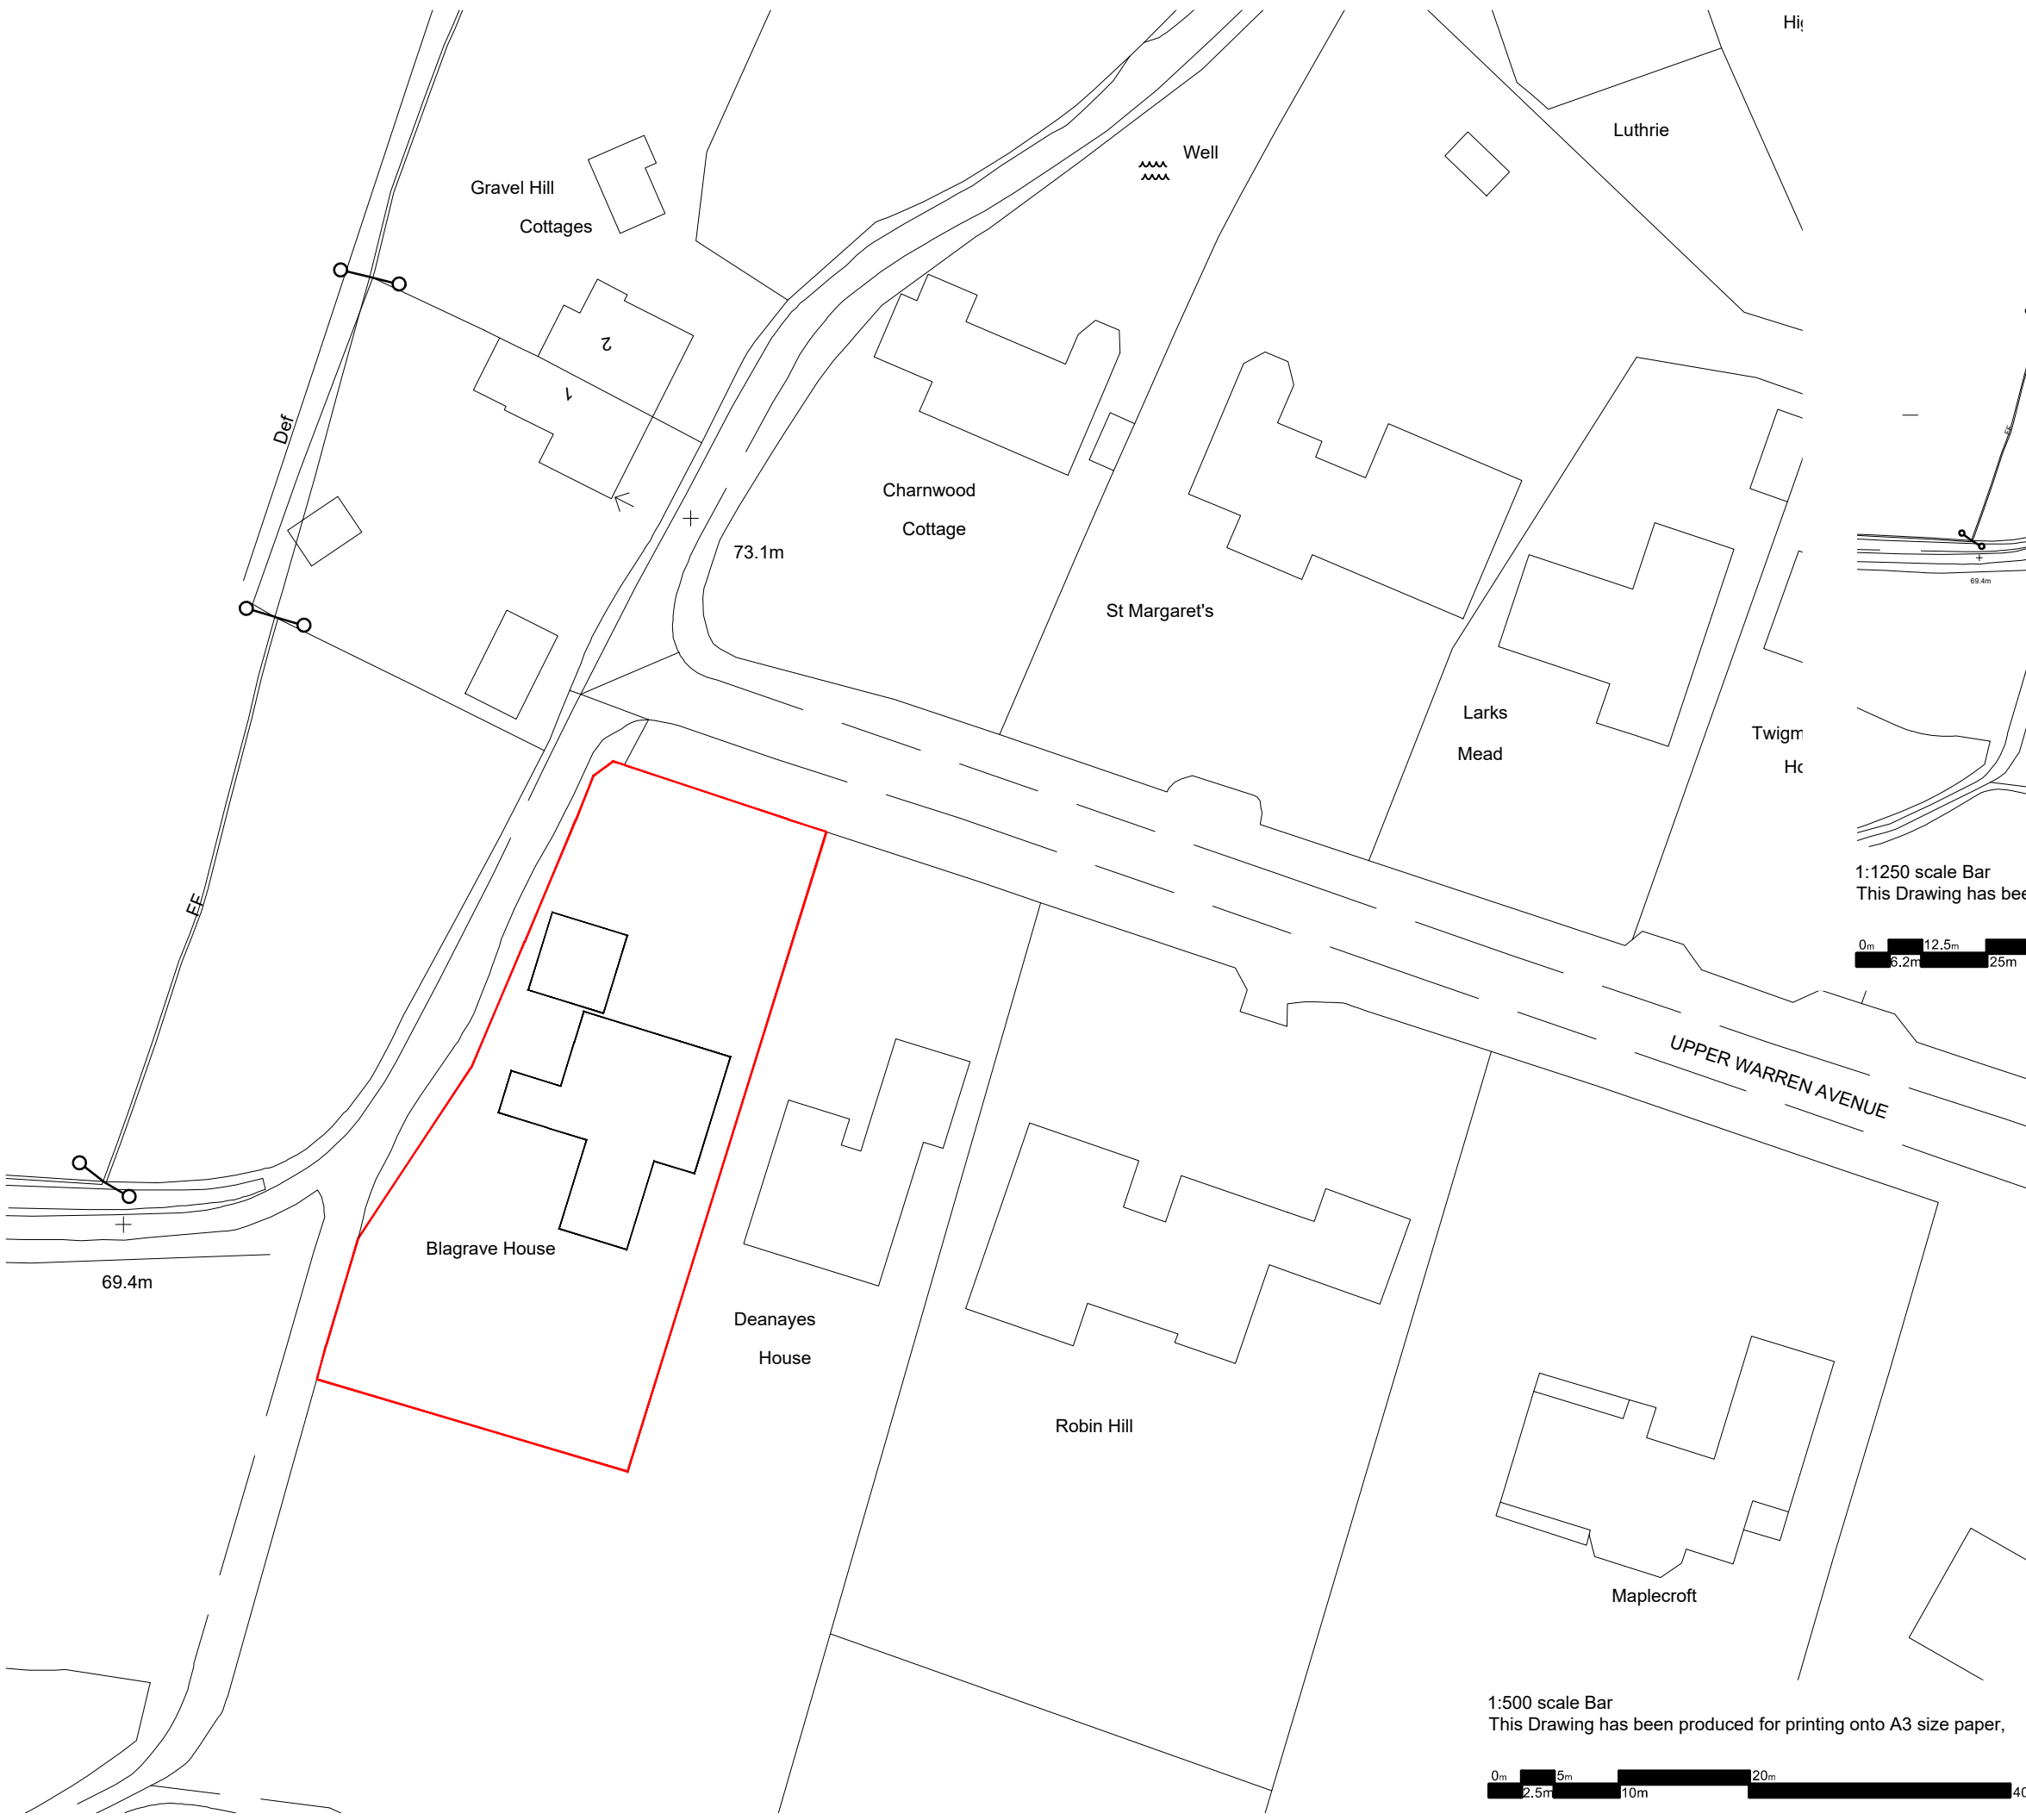


1:500 scale Bar
This Drawing has been produced for printing onto A3 size paper,

0m 2.5m 5m 10m 20m 40m



1:1250 scale Bar
This Drawing has been produced for printing onto A3 size paper,

0m 6.2m 12.5m 25m 50m 100m

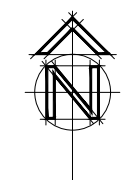

REV	COMMENTS	DATE



SHAUN TANNER
ARCHITECTURE & PLANNING
www.stlarchitecture.co.uk studio@stlarchitecture.co.uk 0118 989 0808

CLIENT	Rod & Anna Smith	DATE	Mar 2024
PROJECT	Blgrave House, Upper Warren Avenue, Caversham, RG4 7EB		
DRAWING	Block & Location Plan		
	As Existing		
STATUS	Survey		
SCALE	Varies @A3	DRAWN CN	CHECKED NO 3924 - 100 REV -

THIS DRAWING MUST NOT BE SCALED UNLESS ISSUED FOR PLANNING PURPOSES. ALL DIMENSIONS ARE TO BE VERIFIED PRIOR TO SETTING OUT, COMMENCING WORK, OR PRODUCTION OF FABRICATION DRAWINGS. REPORT ANY DISCREPANCIES TO THE SUPERVISING OFFICER IMMEDIATELY. ©