


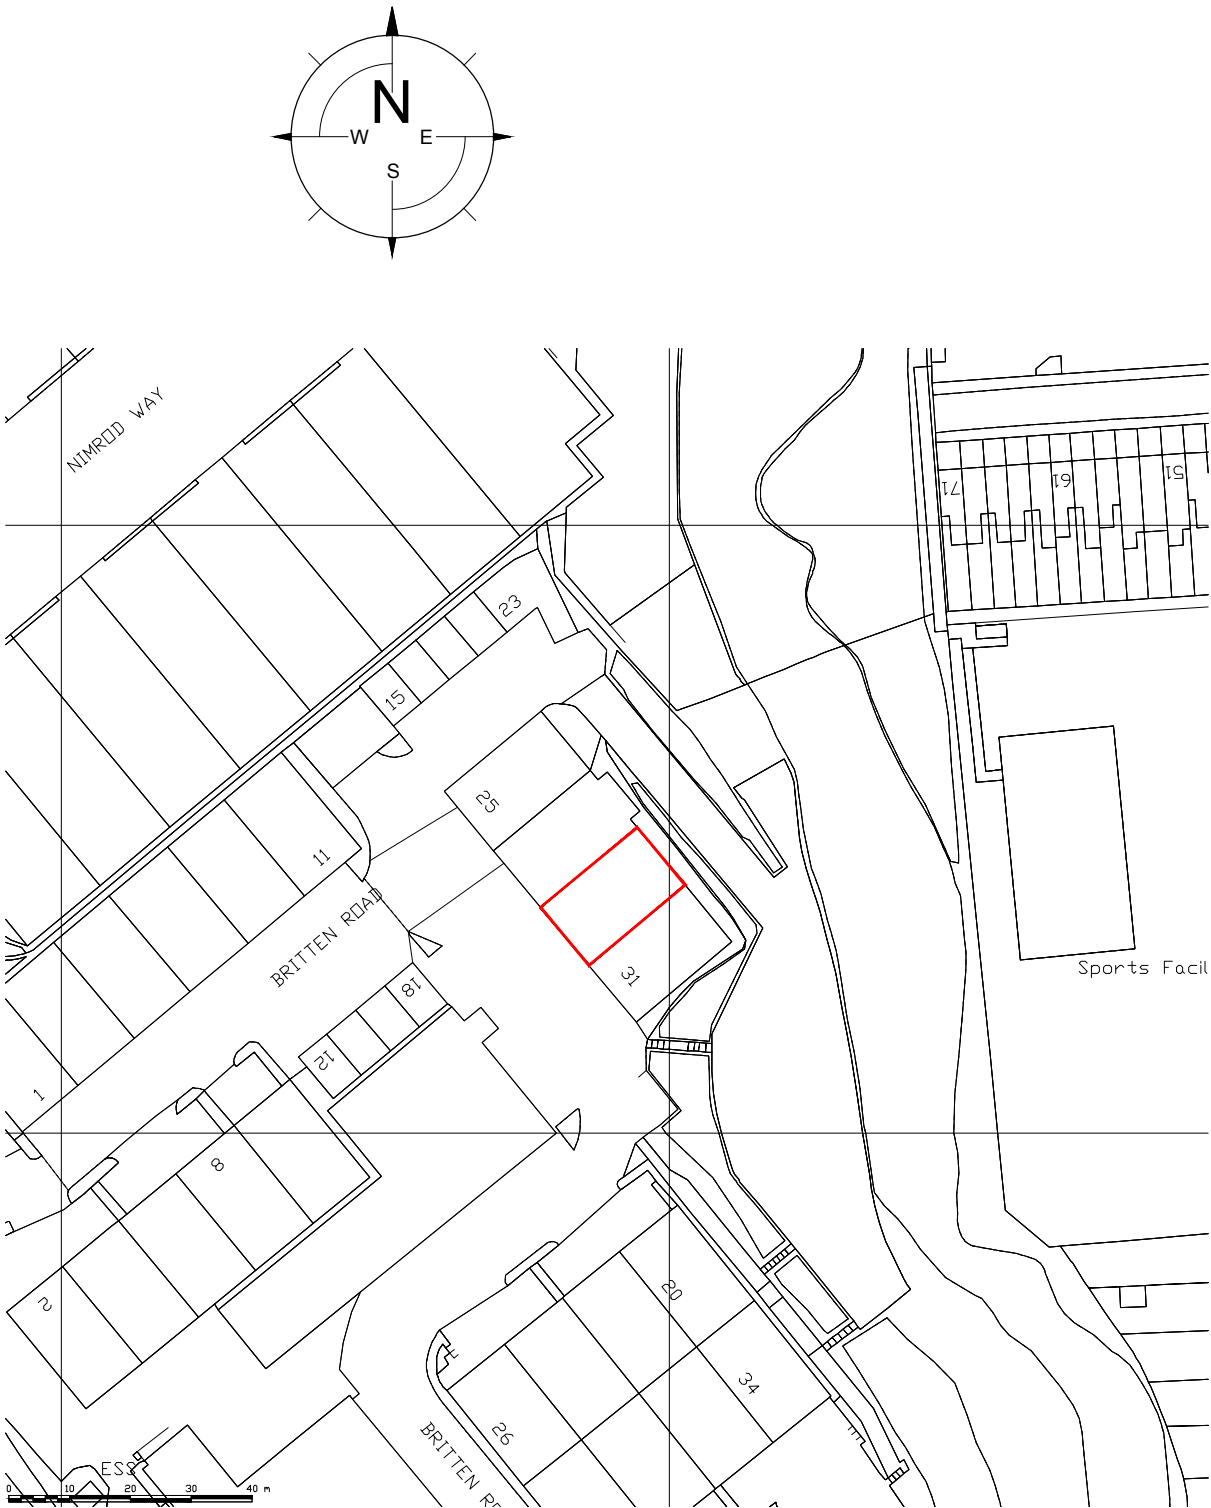

Location Plan (1:1250)

Unit 29 Robin Cort Ind. Estate
Britten Road
Reading RG2 0AU
project :

Site Location Plan

title :

Mr D. Passov

client :

Lee Norris Design	ref : LN
27 Eden Way, Winnersh Wokingham, Berkshire RG41 5PQ	date : March 2024
Tel: 01189 787226 Mob: 07795 058193	scale : 1:1250@A3
E-mail: lee@leenorrisdesign.co.uk Web: www.leenorrisdesign.co.uk	project : 24-591
Planning and building regulations drawings for residential extensions, new build, renovation and conversion projects.	dwg no / rev : 003