


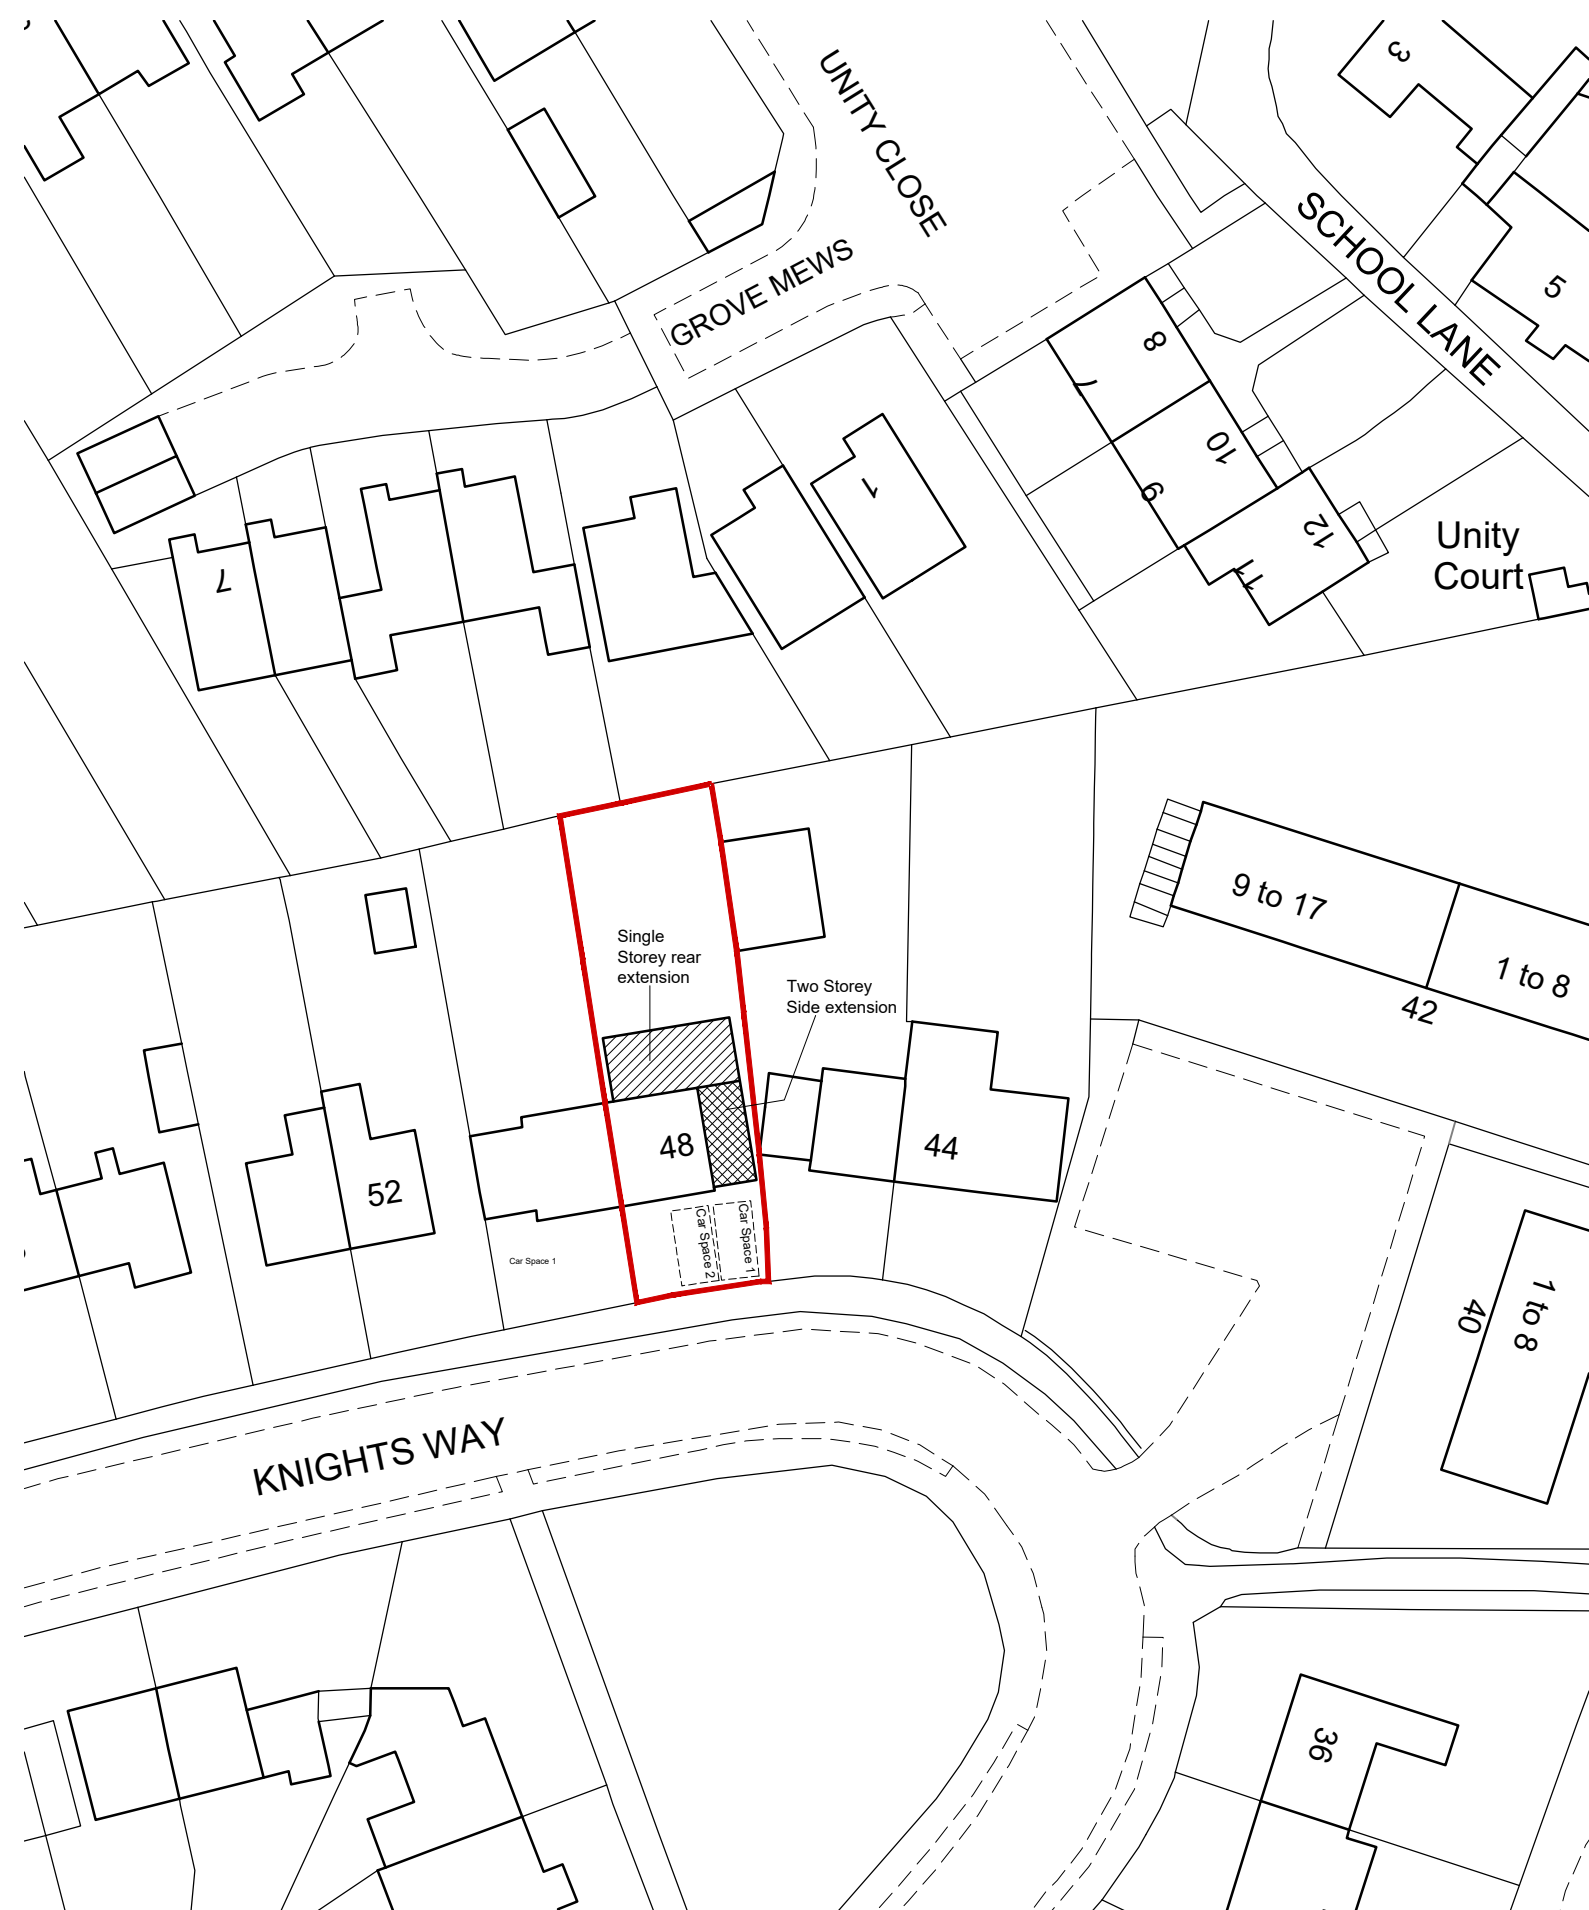



1:1250 scale Bar
 This Drawing has been produced for printing onto A1 size paper,
 If printing on A3 please use the scale below for reference.

0m 12.5m 50m
 6.2m 25m 100m

1:500 scale Bar
 This Drawing has been produced for printing onto A1 size paper,
 If printing on A3 please use the scale below for reference.

0m 5m 20m
 2.5m 10m 40m

DO NOT SCALE FROM THIS DRAWING, VERIFY ALL DIMENSIONS BEFORE
 SETTING OUT, COMMENCING WORK OR MAKING ANY SHOP DRAWINGS.
 REPORT ANY DISCREPANCIES TO SUPERVISING OFFICER IMMEDIATELY.
 COPYRIGHT ©

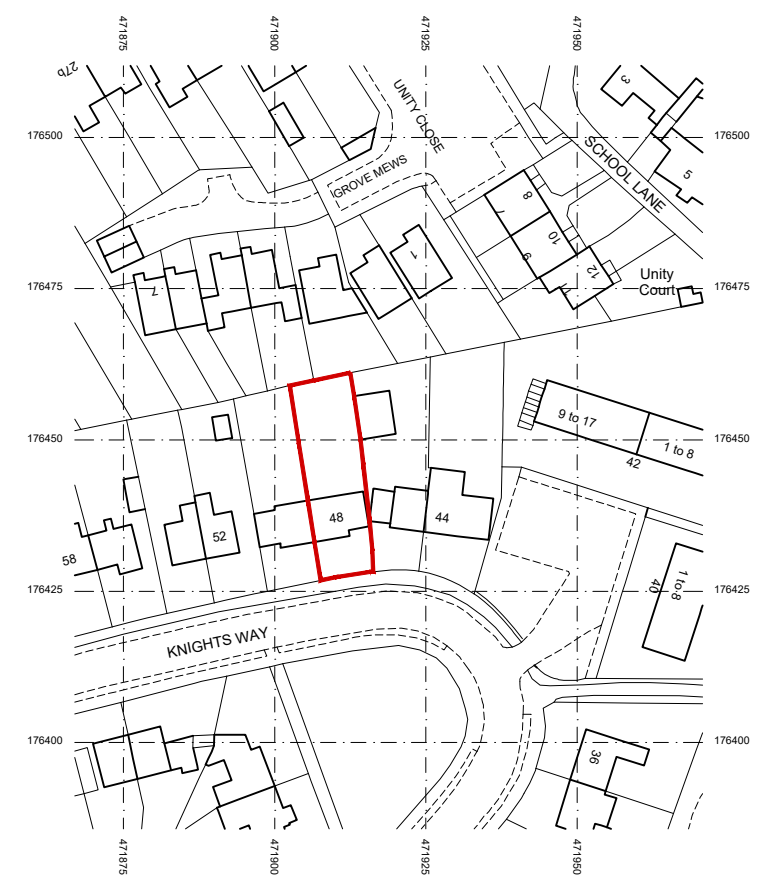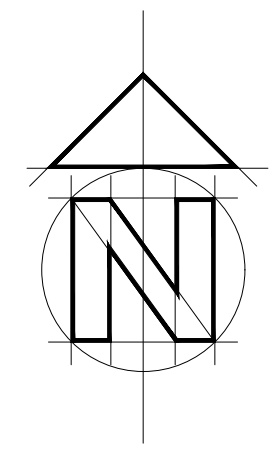

Location Plan 1:1250 Scale

© Crown copyright 2024 Ordnance Survey 100053143
 Cadastral data is subject to Crown copyright and is
 reproduced with permission of HM Land Registry.

Bonney Architecture

PLANNING & TECHNICAL SERVICES

CLIENT **Ms L Wang** 14 Hornbeam Close
 Barkham
 Wokingham
 RG41 4UR
 07515 355 770
 bonneyarchitecture@gmail.com

JOB **48 Knights Way, Emmer Green,
 Reading Berkshire, RG4 8RH**

DRG **SITE AND LOCATION PLAN**