




This drawing is copyrighted and shall not be reproduced nor used for any other purpose without the written permission of Loftplan Designs Ltd. This drawing must be read in conjunction with all other related drawings and engineers notation. ALL DIMENSIONS TO BE CHECKED ON SITE PRIOR TO COMMENCEMENT OF WORKS.

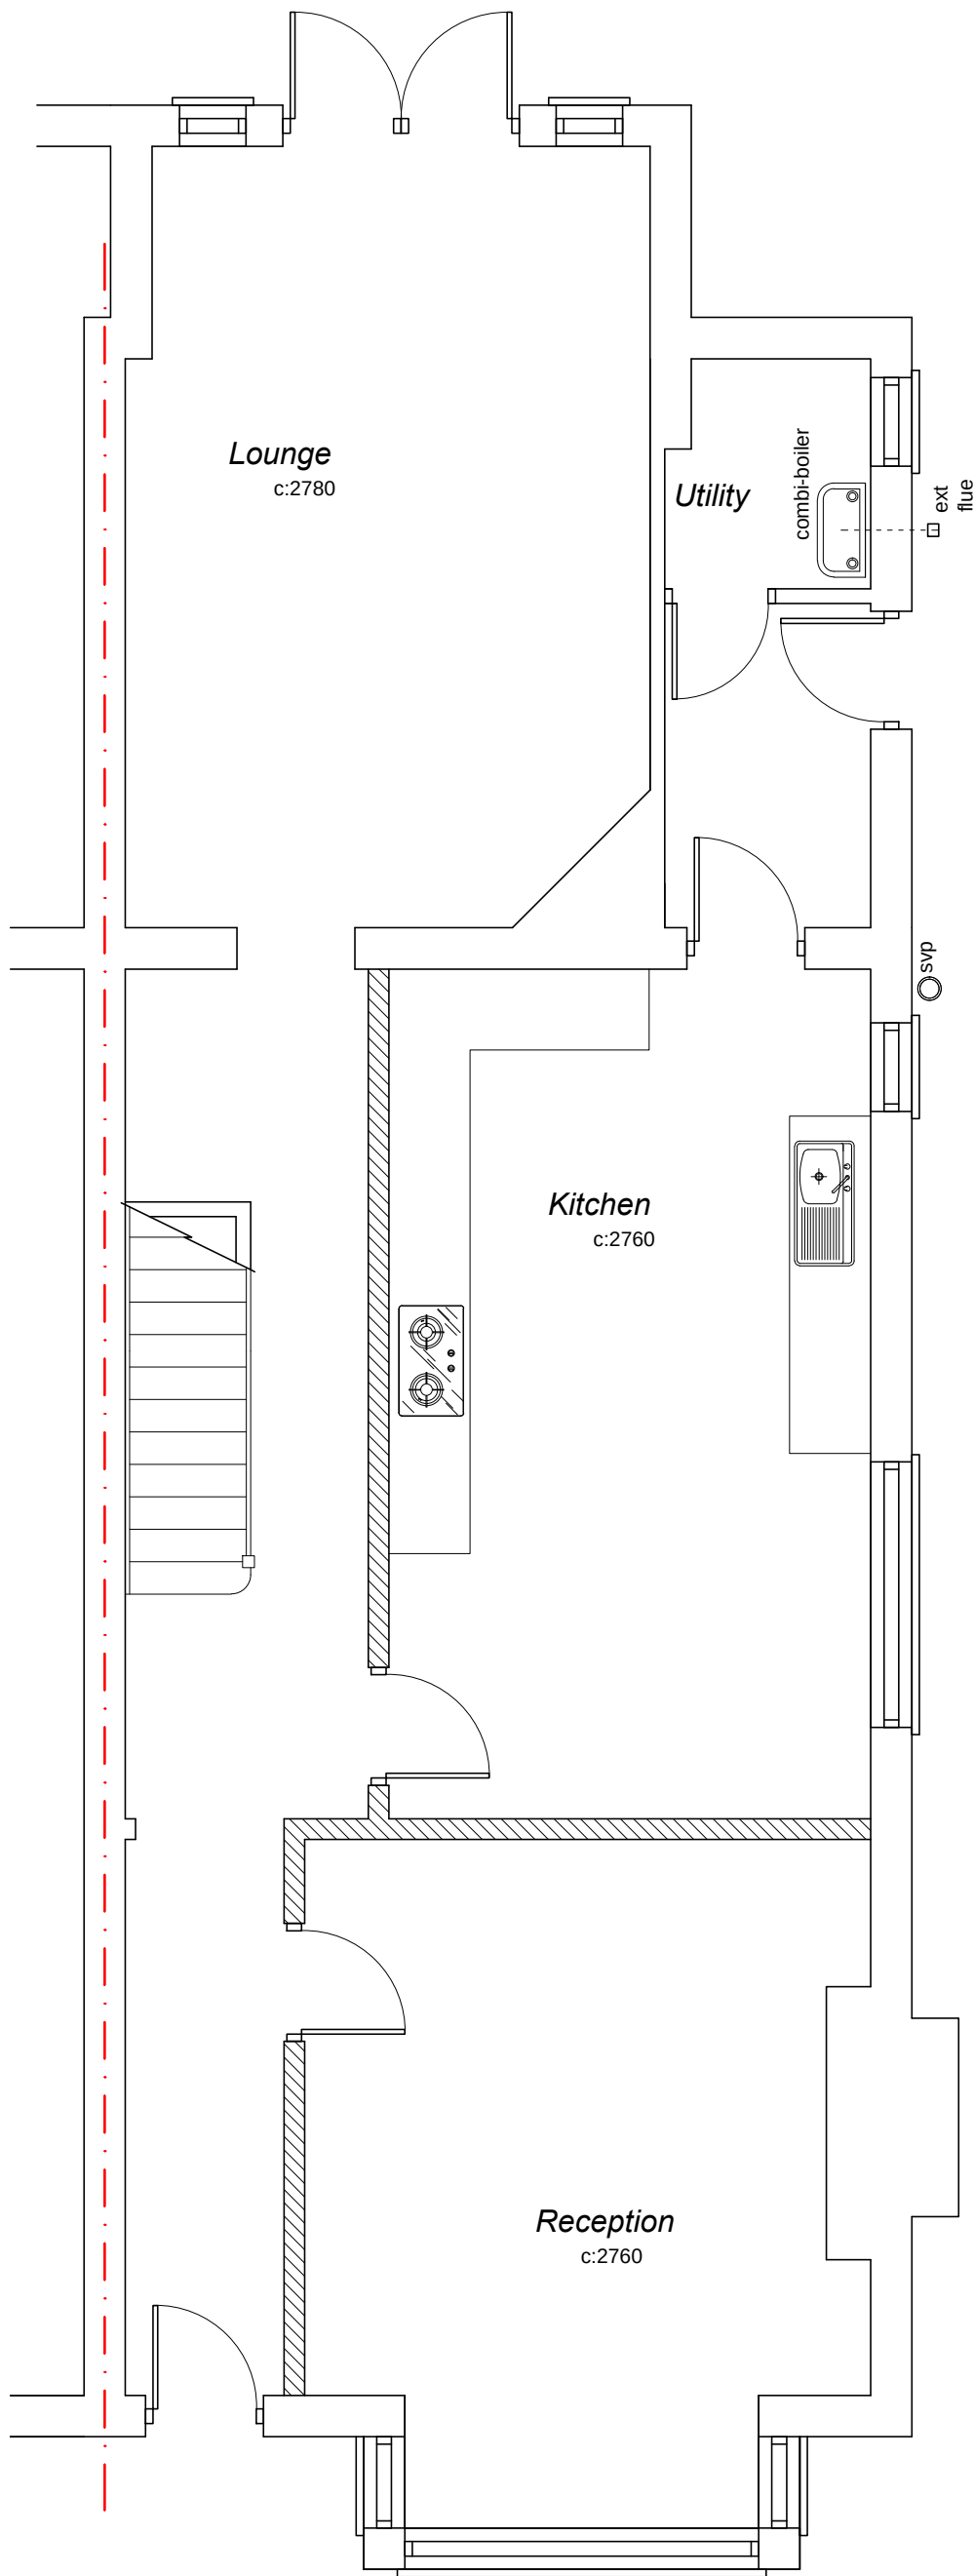

EXISTING GROUND FLOOR
scale 1:50

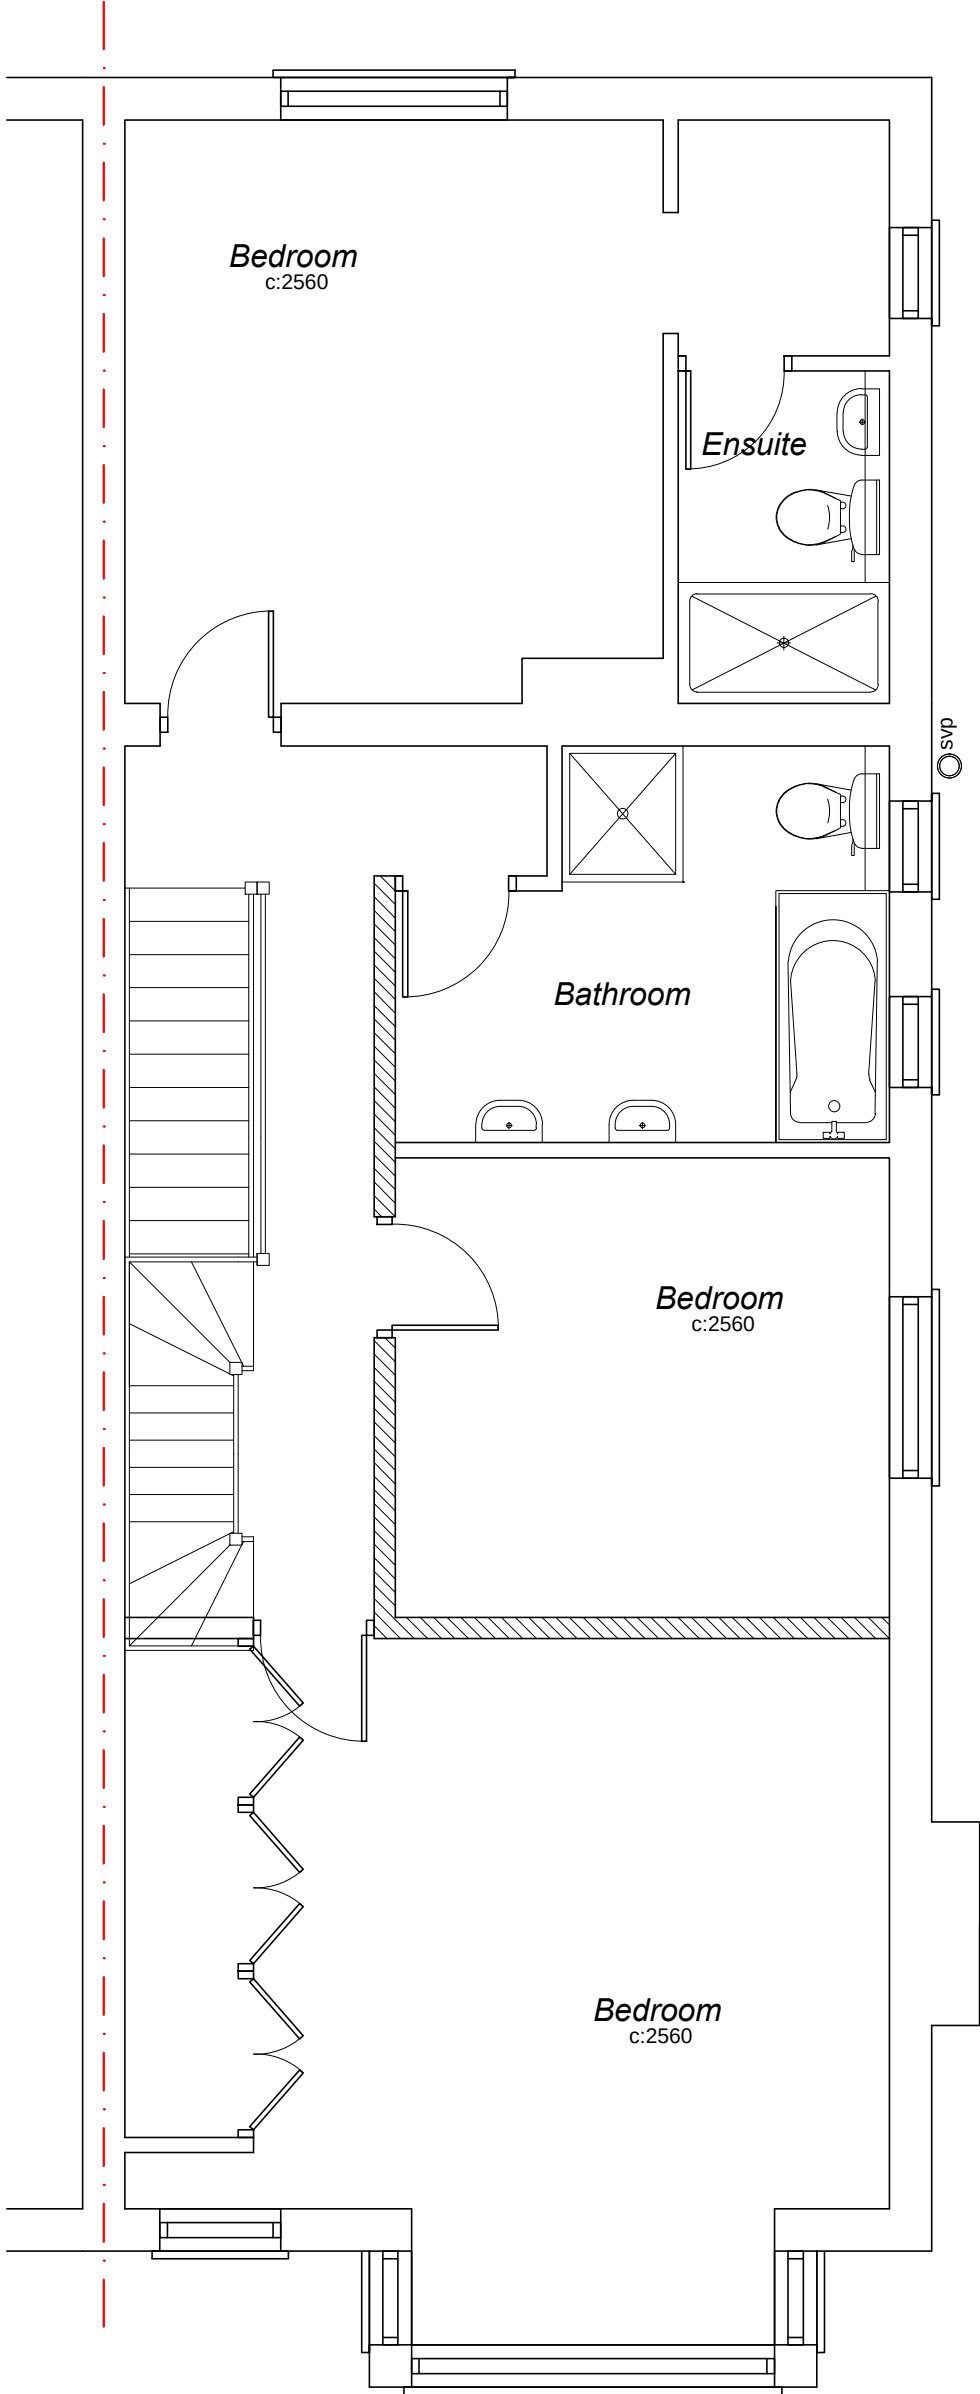

EXISTING FIRST FLOOR
scale 1:50

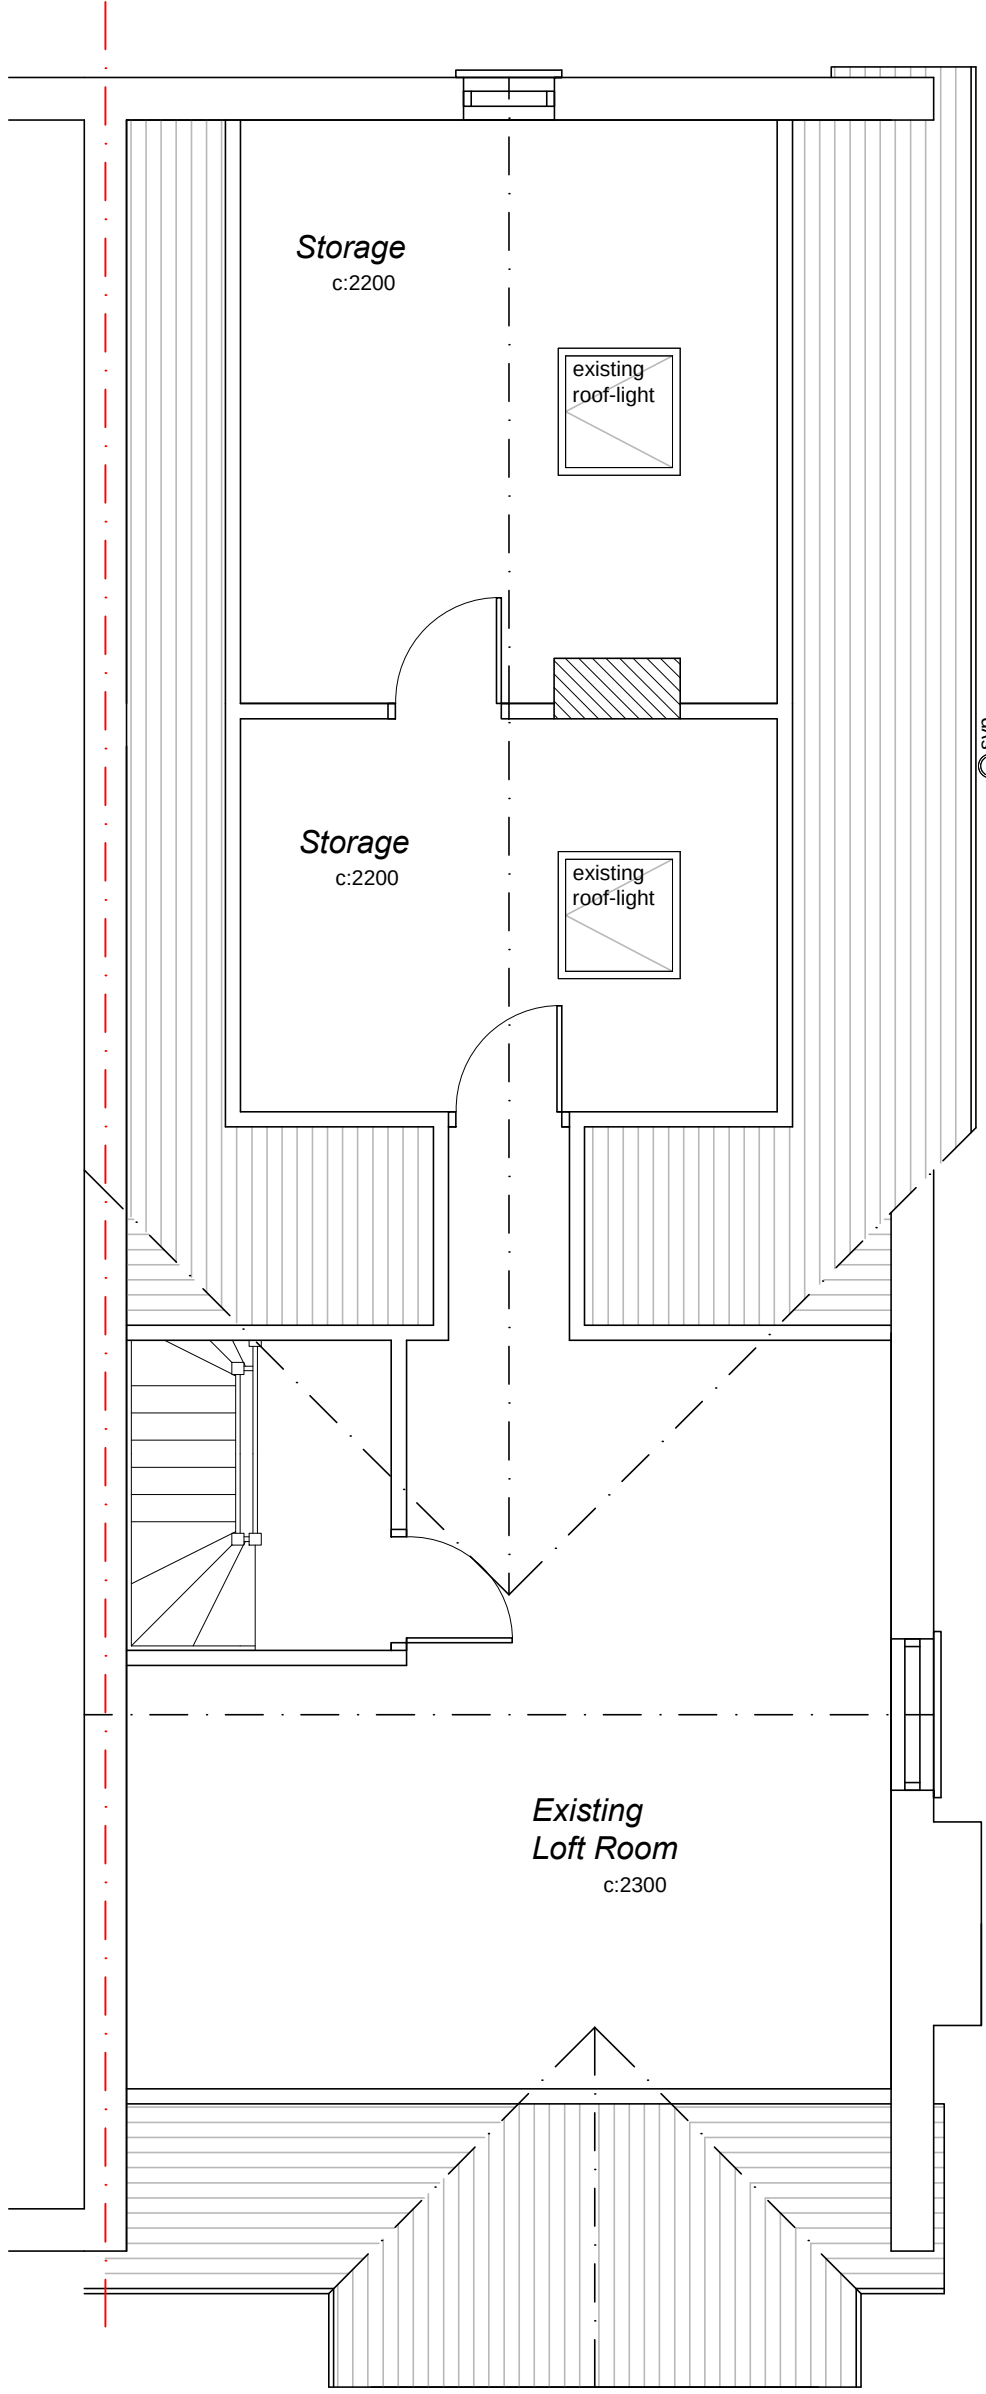

EXISTING LOFT FLOOR
scale 1:50

Rev. A - STRUCTURAL ENGINEERS NOTES ADDED 18/07/2023
Rev. B - ADDITIONAL ROOF-LIGHT & RETROSPECTIVE PLANNING APPLICATION 27/03/2024

title: LOFT CONVERSION INC FLAT ROOF DORMER

client: MR & MRS PECK

address: 17 CLIFTON PARK ROAD
CAVERSHAM
RG4 7PD

date: 21/03/2023 dwg. no: LP3983 B

scale: 1:50 / 1:100

local authority: READING BOROUGH COUNCIL

drawn by: K CHARLTON



© COPYRIGHT
all rights reserved

LOFTPLAN DESIGNS LIMITED
Unit 4c, Ash Park Business Centre, Ash Lane, Little London, Tadley RG26 5FL
Tel: (01256) 881041 Fax: (01256) 881448
Email: customerservices@loftplan.co.uk Website: www.loftplan.co.uk