


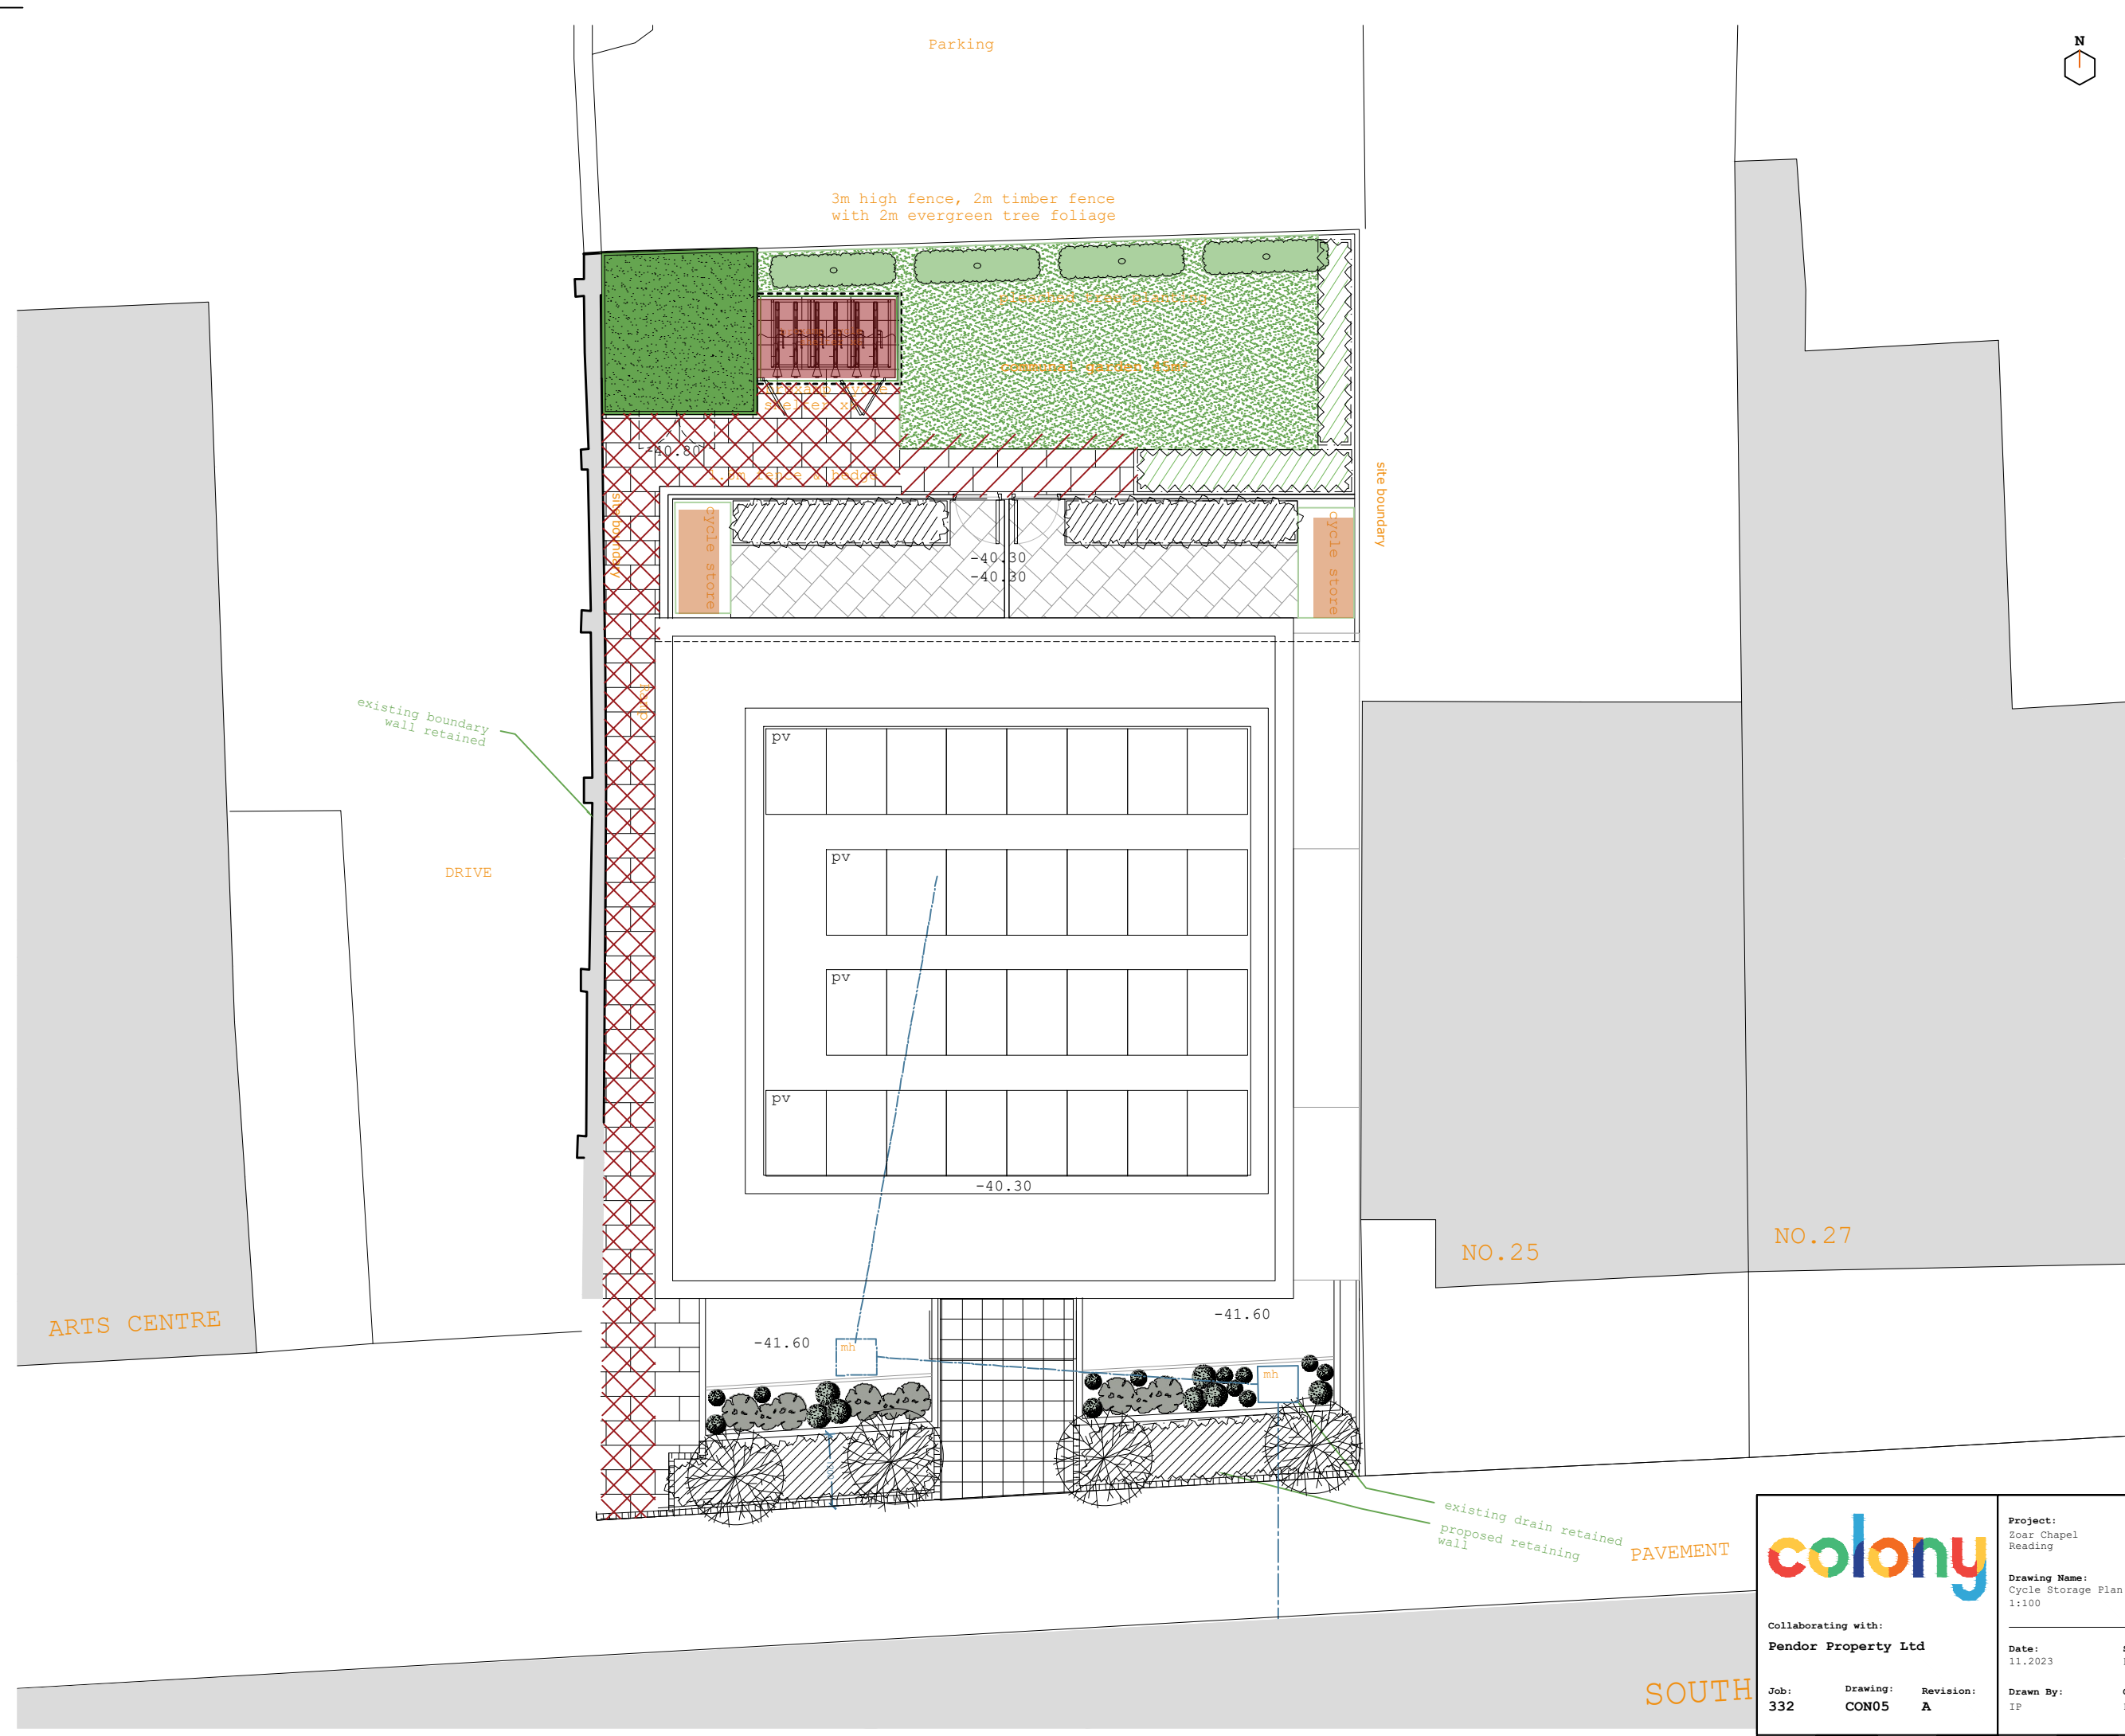

KEY

Communal Cycle Parking Area Covered and secure
The cycle parking stands (FalcoVert-Pro Semi Vertical Cycle Rack) will be surrounded by close board timber fencing with gates wide enough to allow easy access for 6 cycles to be parked. The roof will be timber construction with felt roof and will be maintained for the lifespan of the building.



The Bike Storage Company
Semi Vertical Rack

ANNEX: (HIGH SECURITY) HIGH SECURITY EXTERNAL MEASUREMENTS

Weight:
120kg (26.45 lb)
1500mm (49.21 in)
1500mm (49.21 in)

Height:
1500mm (49.21 in)
1500mm (49.21 in)

Door Clearance:
850mm (27.9 in)

Depth:
850mm (27.9 in)

Width:
1500mm (49.21 in)

By Asgard

XXXX

Access to Communal Cycle Parking Area to be kept clear at all times.

////

Access to Private Cycle Parking Area to be kept clear at all times



Collaborating with:
Pendor Property Ltd

Job: 332 Drawing: CON05 Revision: A

Project:
Zoar Chapel
Reading

Drawing Name:
Cycle Storage Plan
1:100

Date:
11.2023 **Status:**
planning

Drawn By:
IP **Checked By:**
EM



Colony Architects Ltd.
The Wine Store, Brewery Court,
Theale, Reading, RG7 5AJ
+44 (0)118 380 0328
hello@colonyarchitects.com
colonyarchitects.com

1:100 | 01 | 02 | 03 | 04 | 05 | 06 | 07 | 08 | 09 | 10 | 11 | 12