
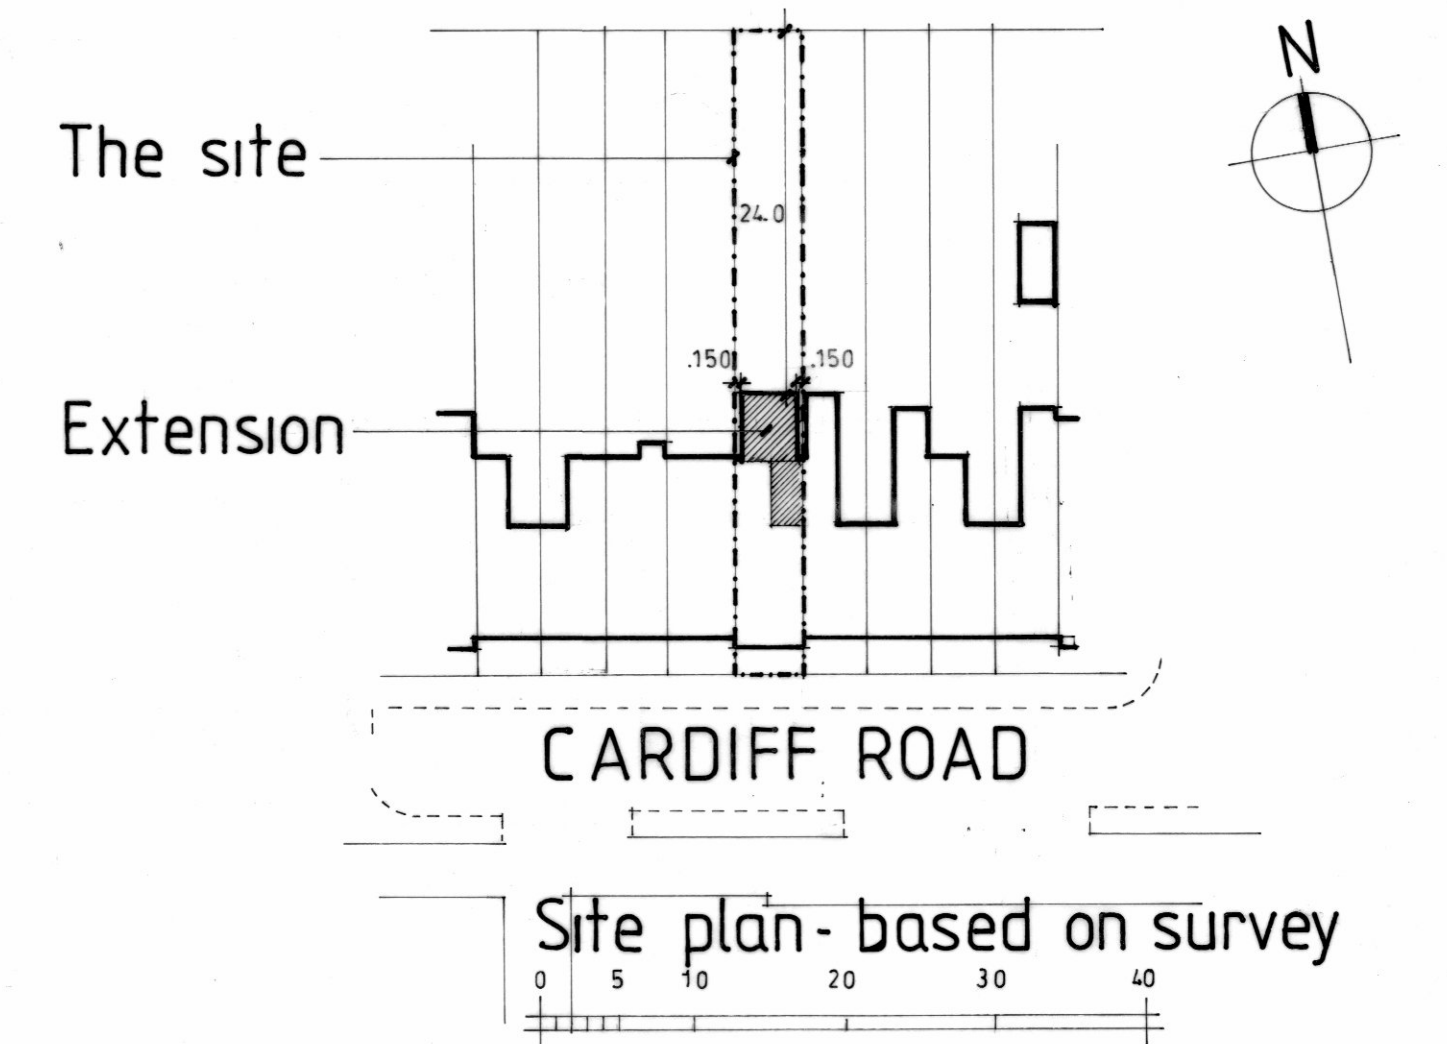
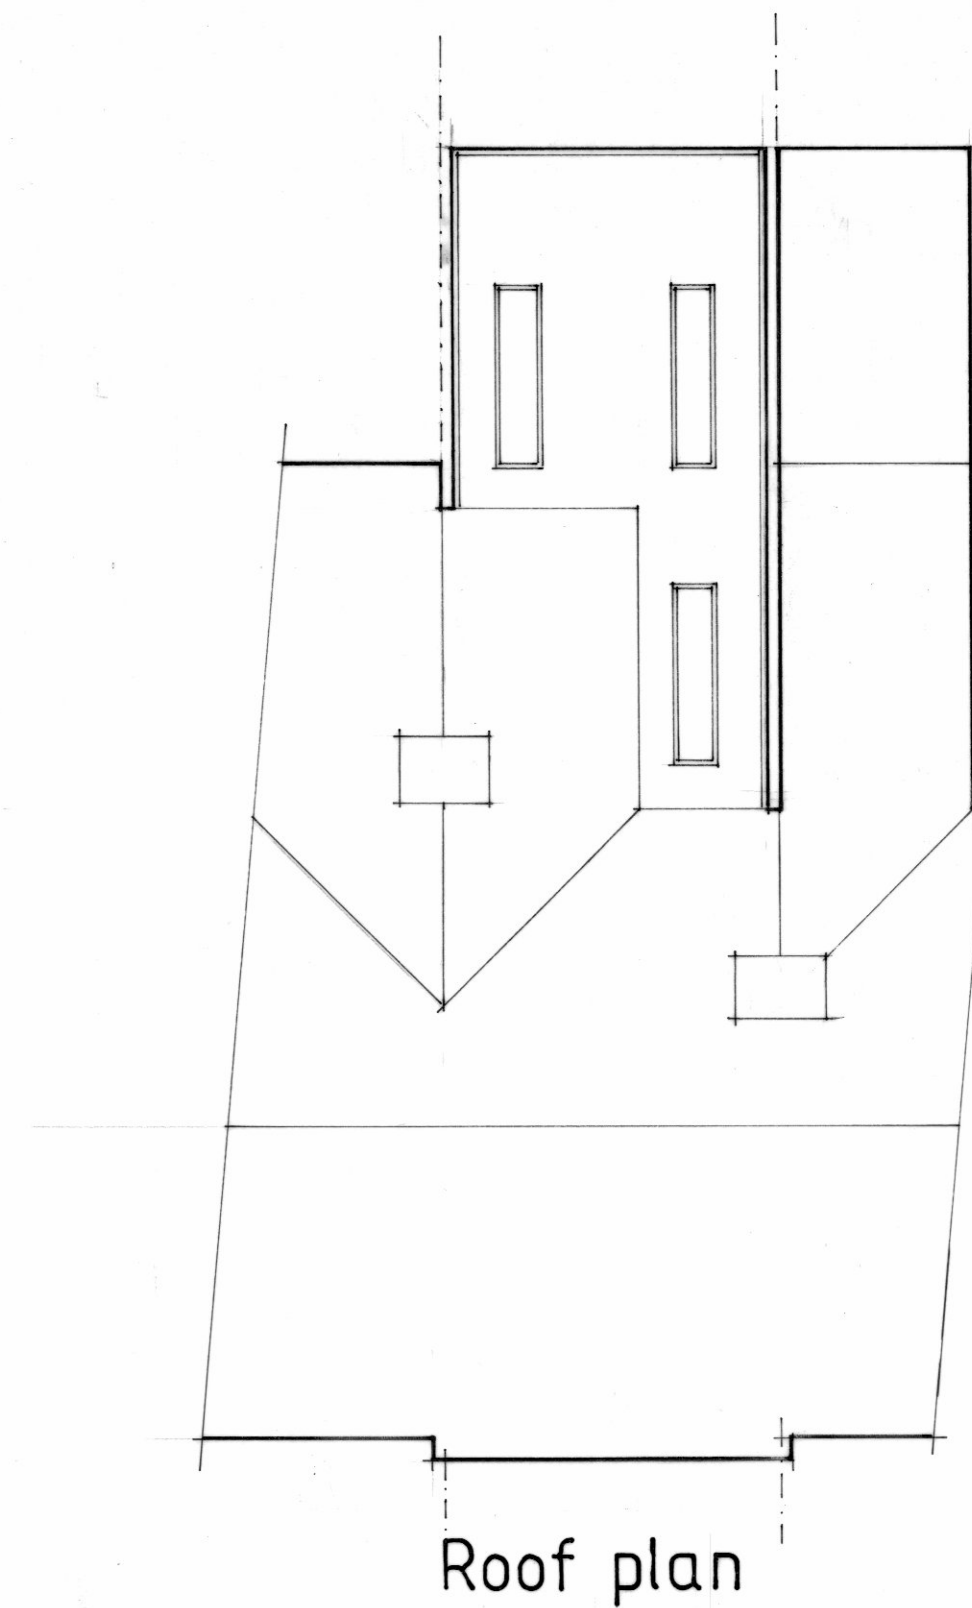
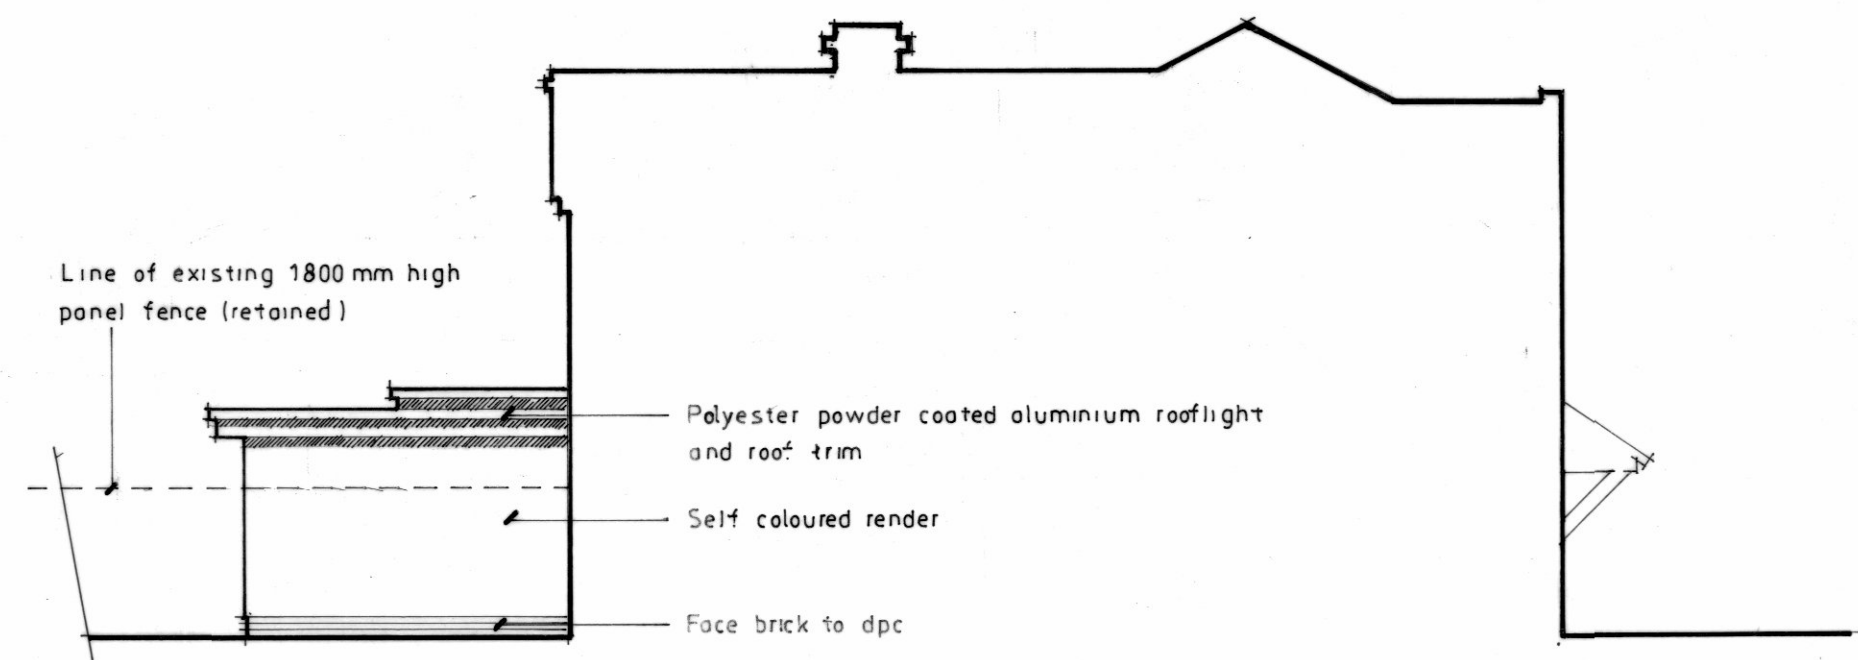
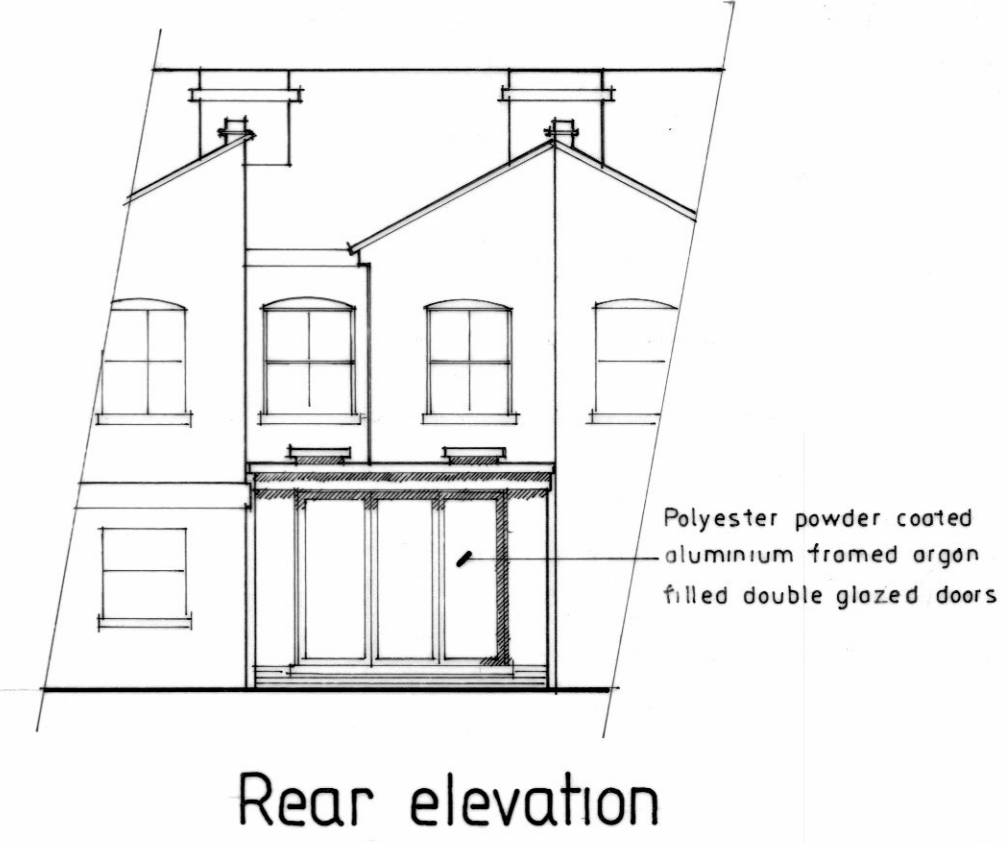
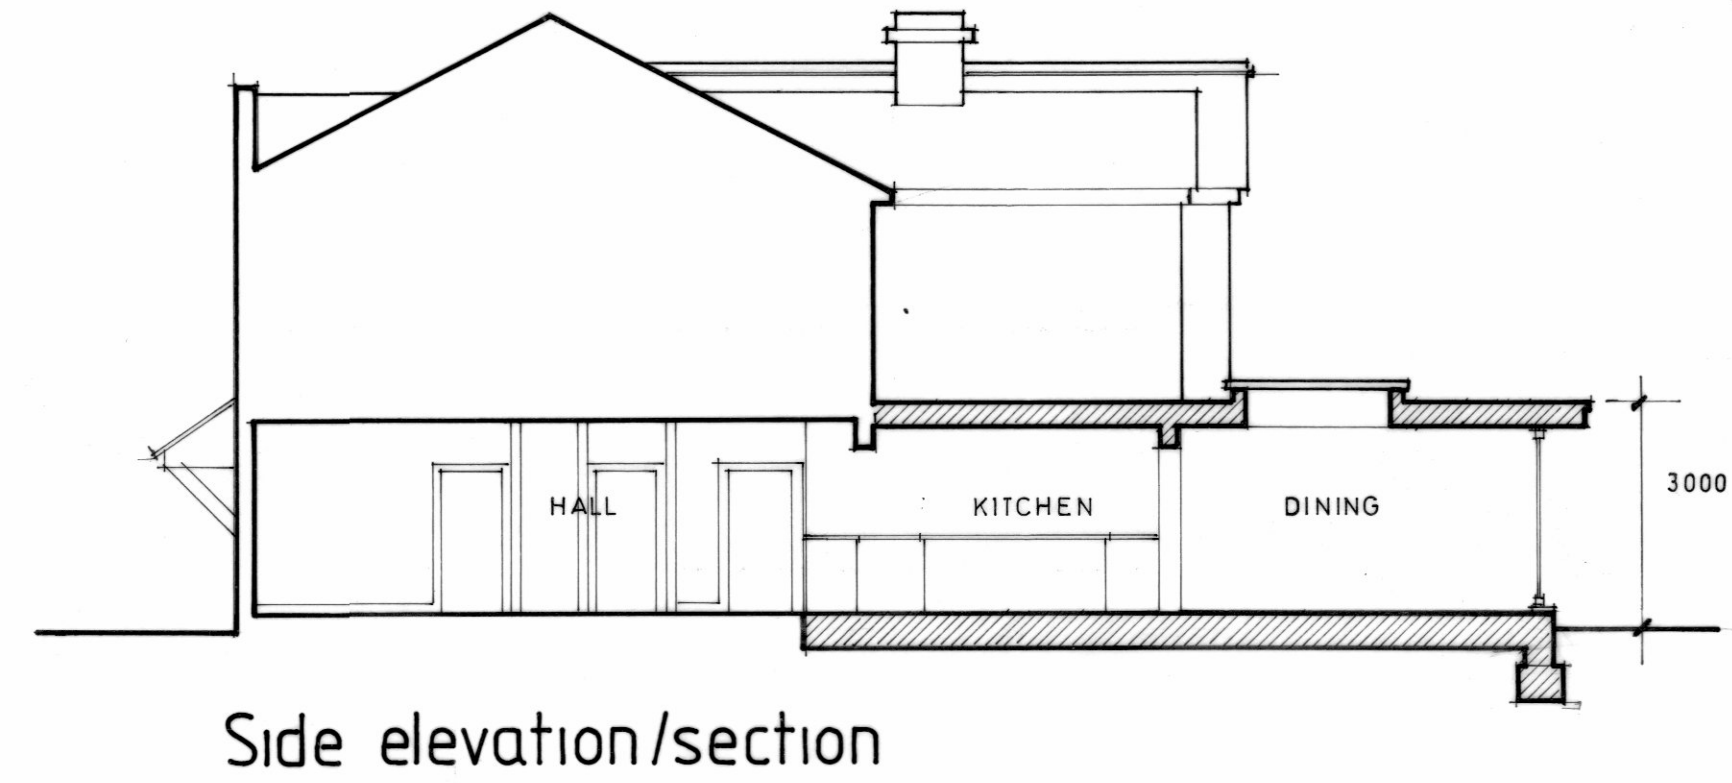
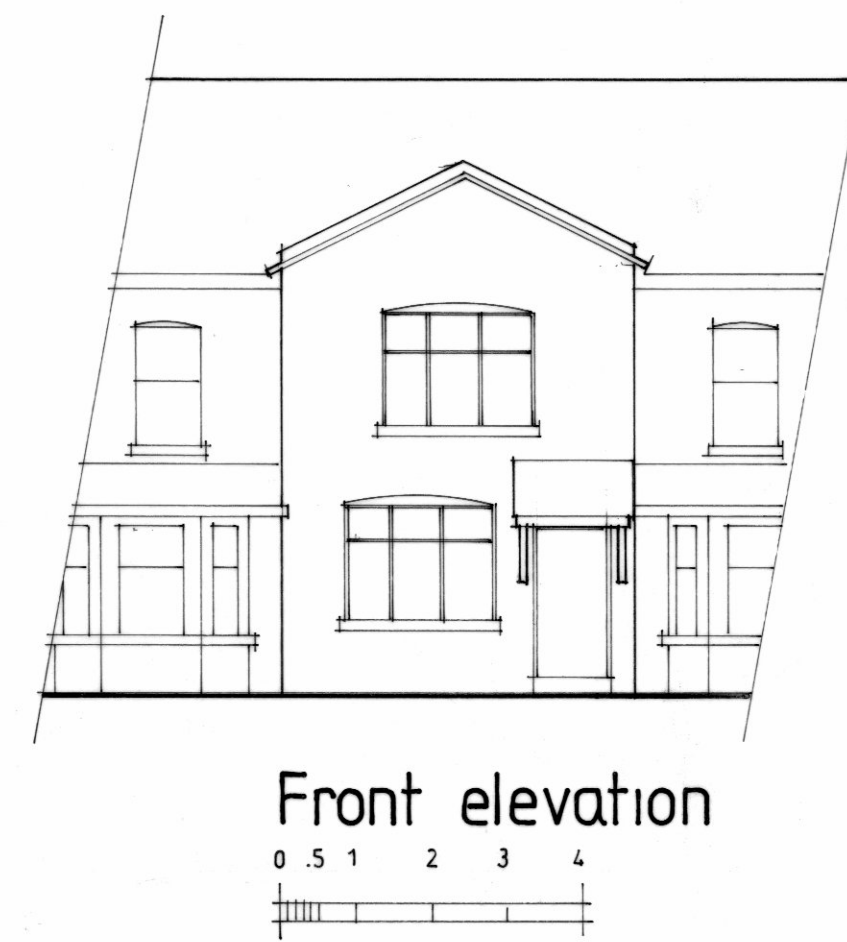


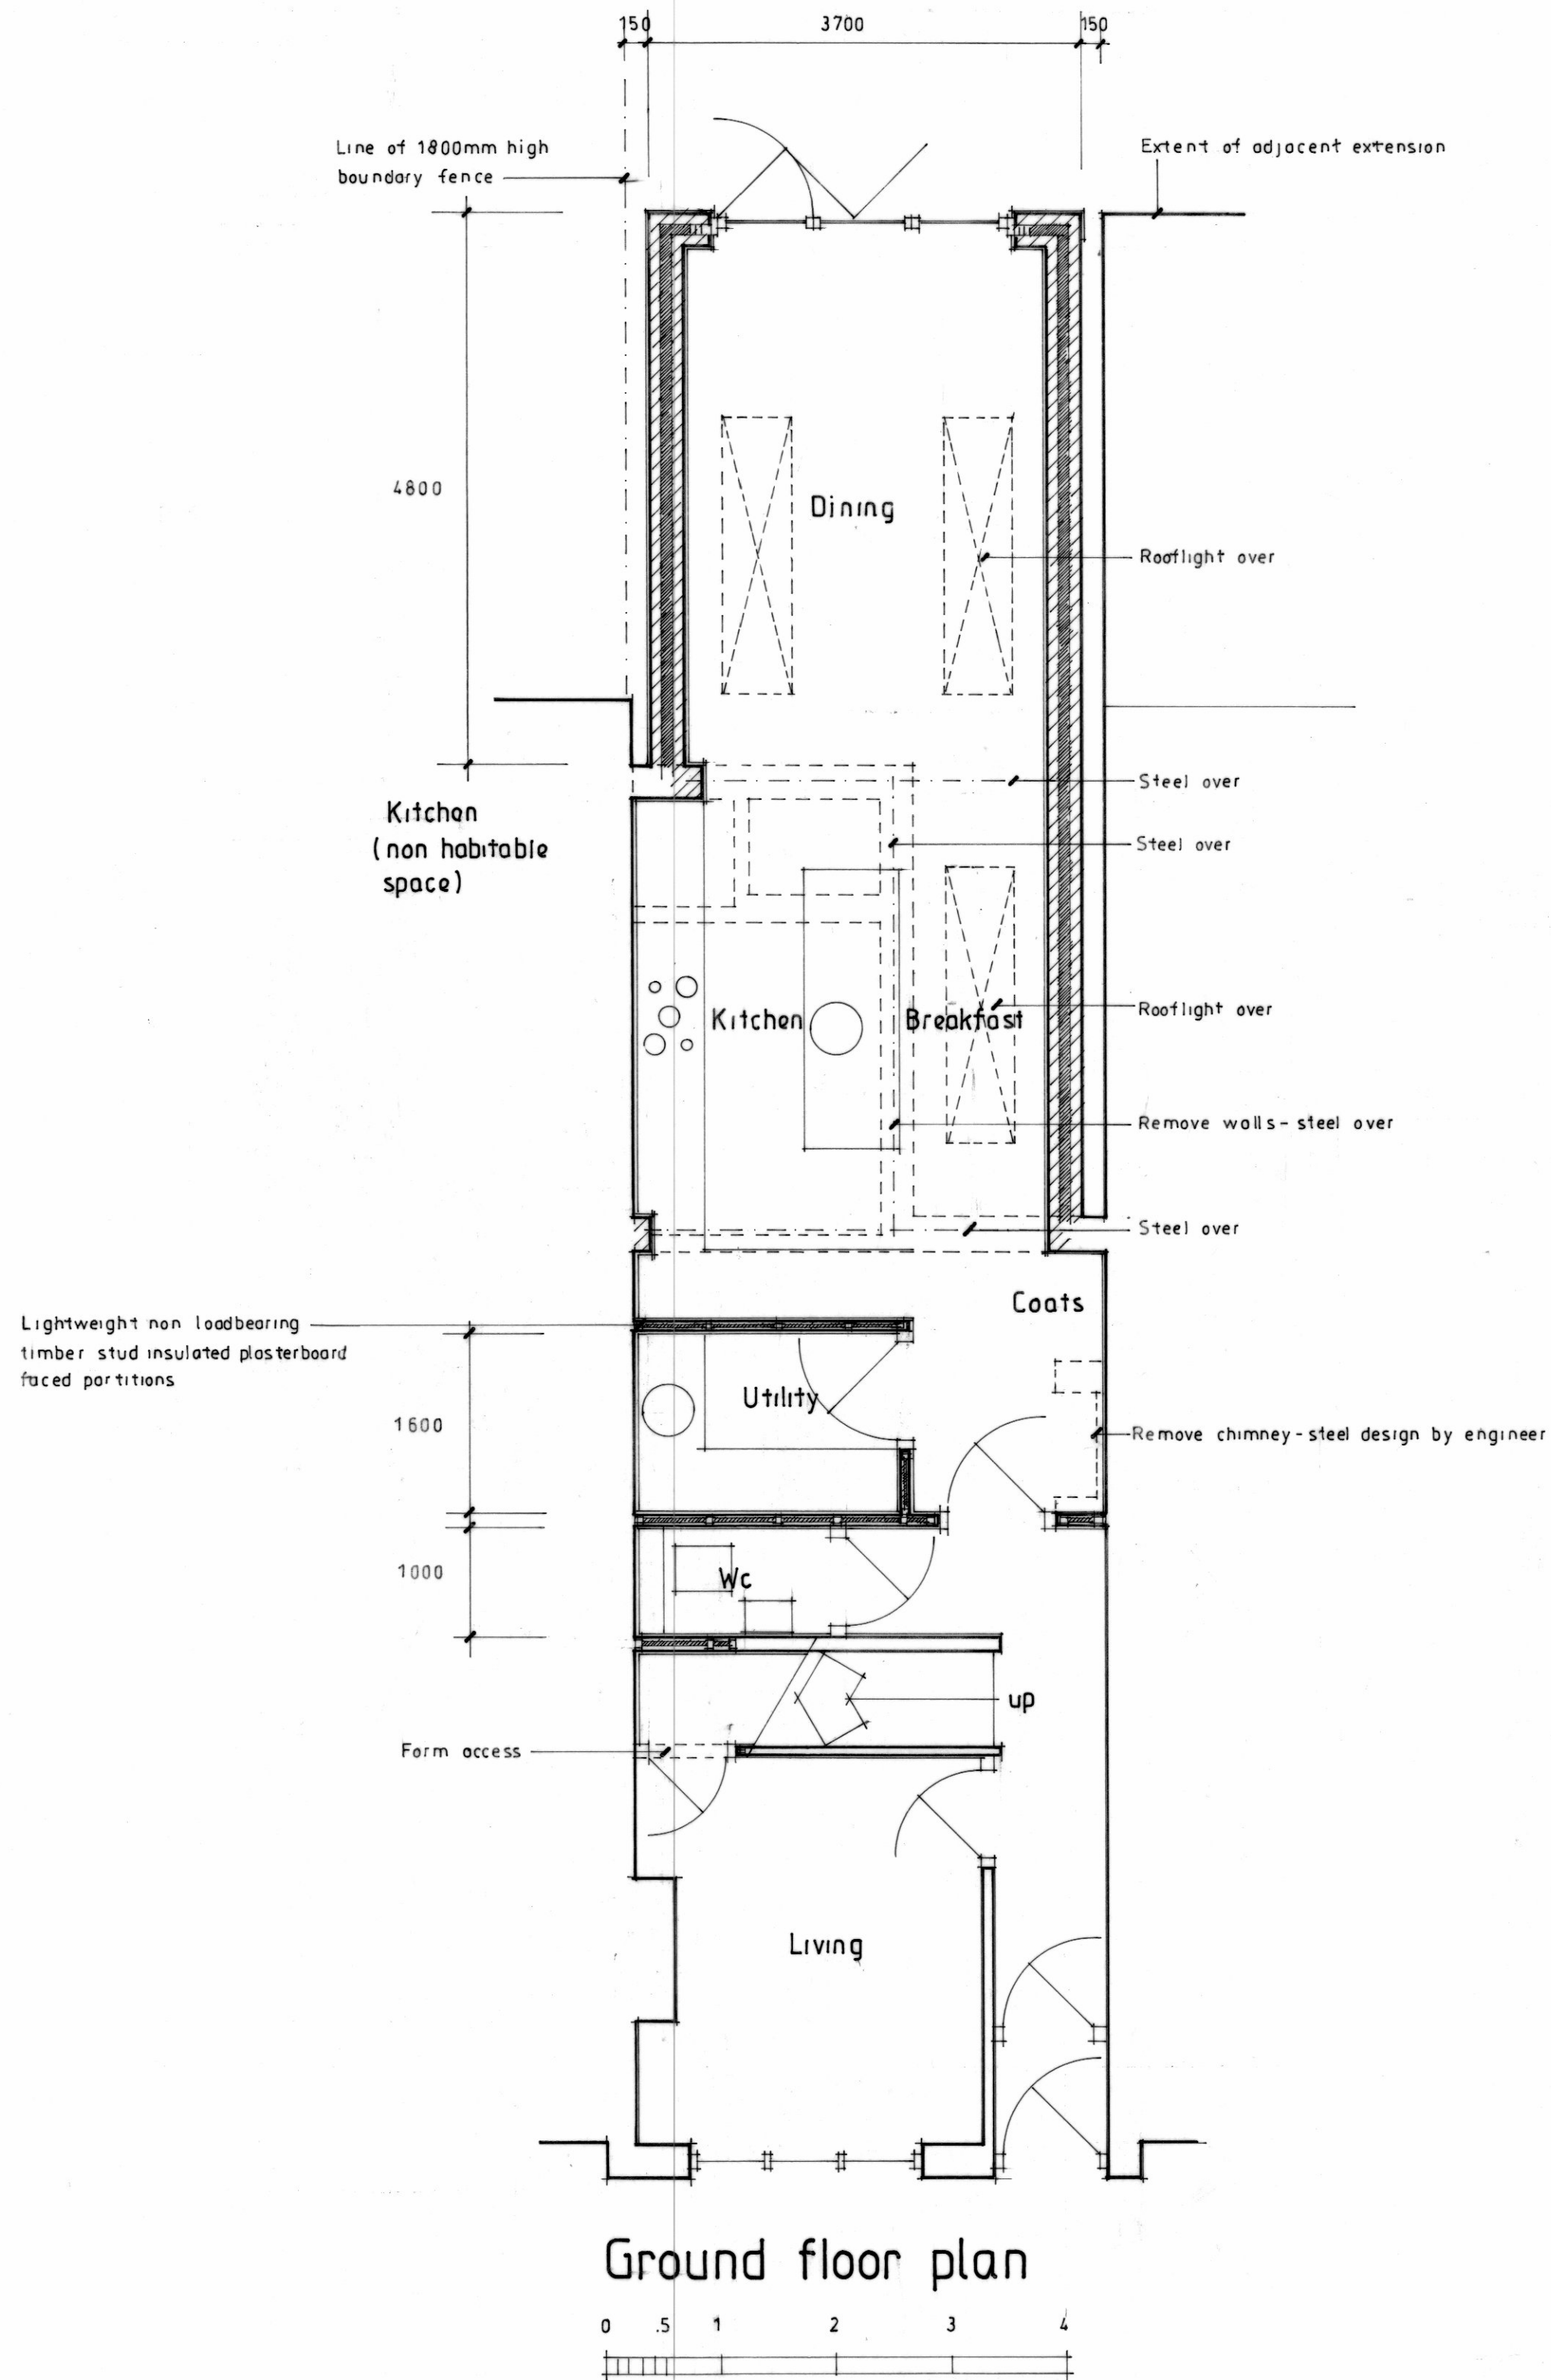

project Single storey rear extension  
 location 50 Cardiff Road, Reading  
 drawing Proposed  
 drawing no. 1150 / 05  
 scale 1 : 50 1 : 100 1 : 500  
 date May 2024

T.Neal Ltd  
 Architectural Design