



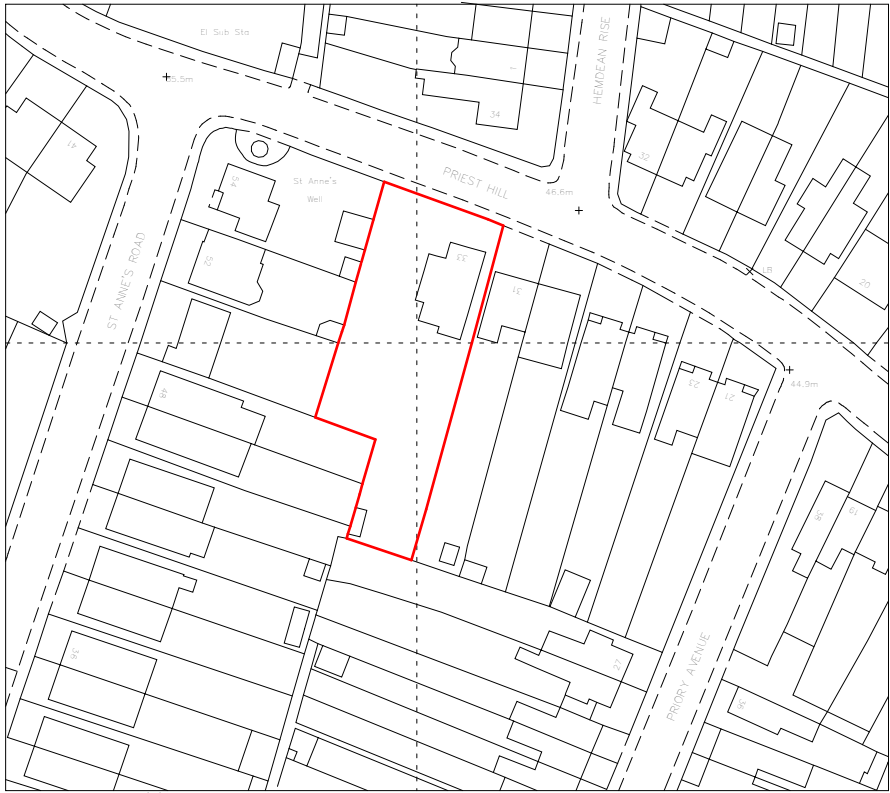

Ordnance Survey (c) Crown Copyright 2024. All rights reserved. Licence number 100022432


Existing Location Plan

Location | RF-RDG | Scale 1 : 1250

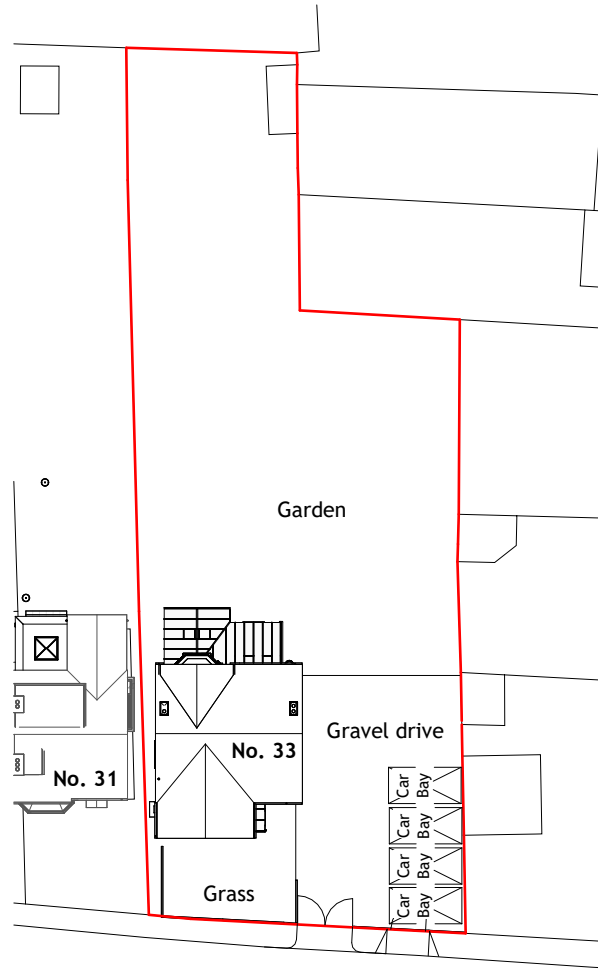



Existing Site Level Plan

General Arrangement | RF-RDG | Scale 1 : 500

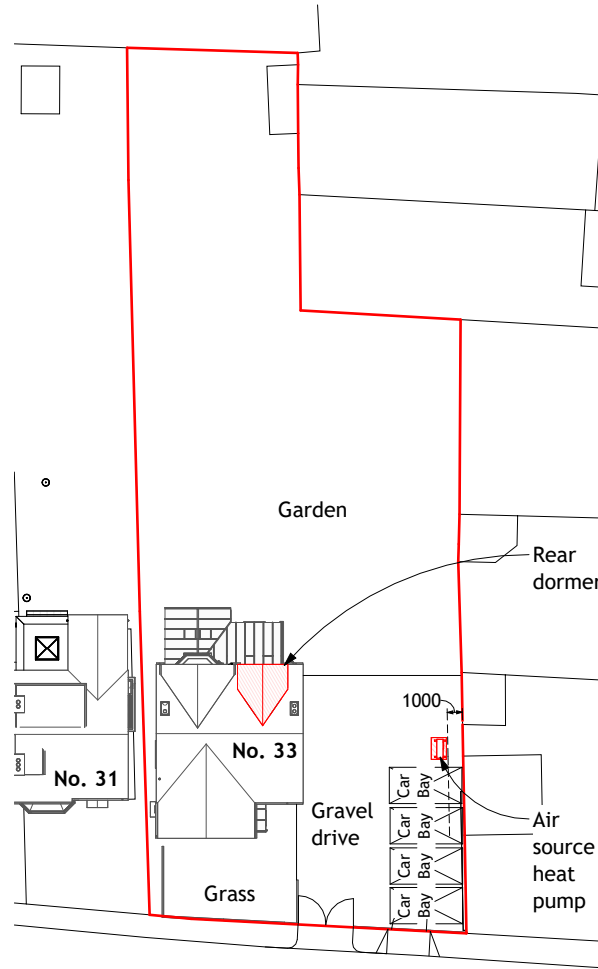

Proposed Site Level Plan

General Arrangement | RF-RDG | Scale 1 : 500

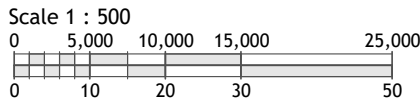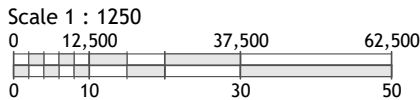

Sheet Notes

- the drawing is copyright protected and may not be used, reproduced or relied upon by any third party except as explicitly agreed by MAPL
- all dimensions are in millimetres unless noted otherwise
- all measurements must be obtained from stated dimensions only and not be scaled off except for Local Authority Planning application purposes
- all drawings must be read in conjunction with all other project drawings and any discrepancies reported immediately for clarification
- full schedules, specification notes and legends are located on drawings numbered '900' to '999' (900 series)

0	30.05.2024	HB	First Issue
P1	24.05.2024	JMR	Preliminary issue
Rev	Date	By	Description

m **michael aubrey**
a **partnership**
• 0118 962 9666 • www.mapl.co.uk

Client

Ms. M. Stevenson

Project Address

33 Priest Hill, Caversham,
Reading, Berkshire. RG4 7RZ

Project Description

Rear Dormer & Air Source Heat Pump

Sheet Title

Plans - Location & Site - Existing &
Proposed GA

Sheet Ref.	MAP-C4752-501	Rev.	0
Project Ref.	C4752	Date	30.05.2024
Drawn by	JMR	Checked by	JMR
Scale	As indicated	Sheet Size	A3