


NOTE

ALL MATERIALS INTENDED TO BE USED ON
NEW EXTENSION ARE TO MATCH EXISTING.

THIS DRAWING HAS BEEN PREPARED WITHOUT
THE BENEFIT OF AN ACCURATE SITE SURVEY

KITCHEN LAYOUT AND FITTINGS ARE PURELY
INDICATIVE AT THIS STAGE

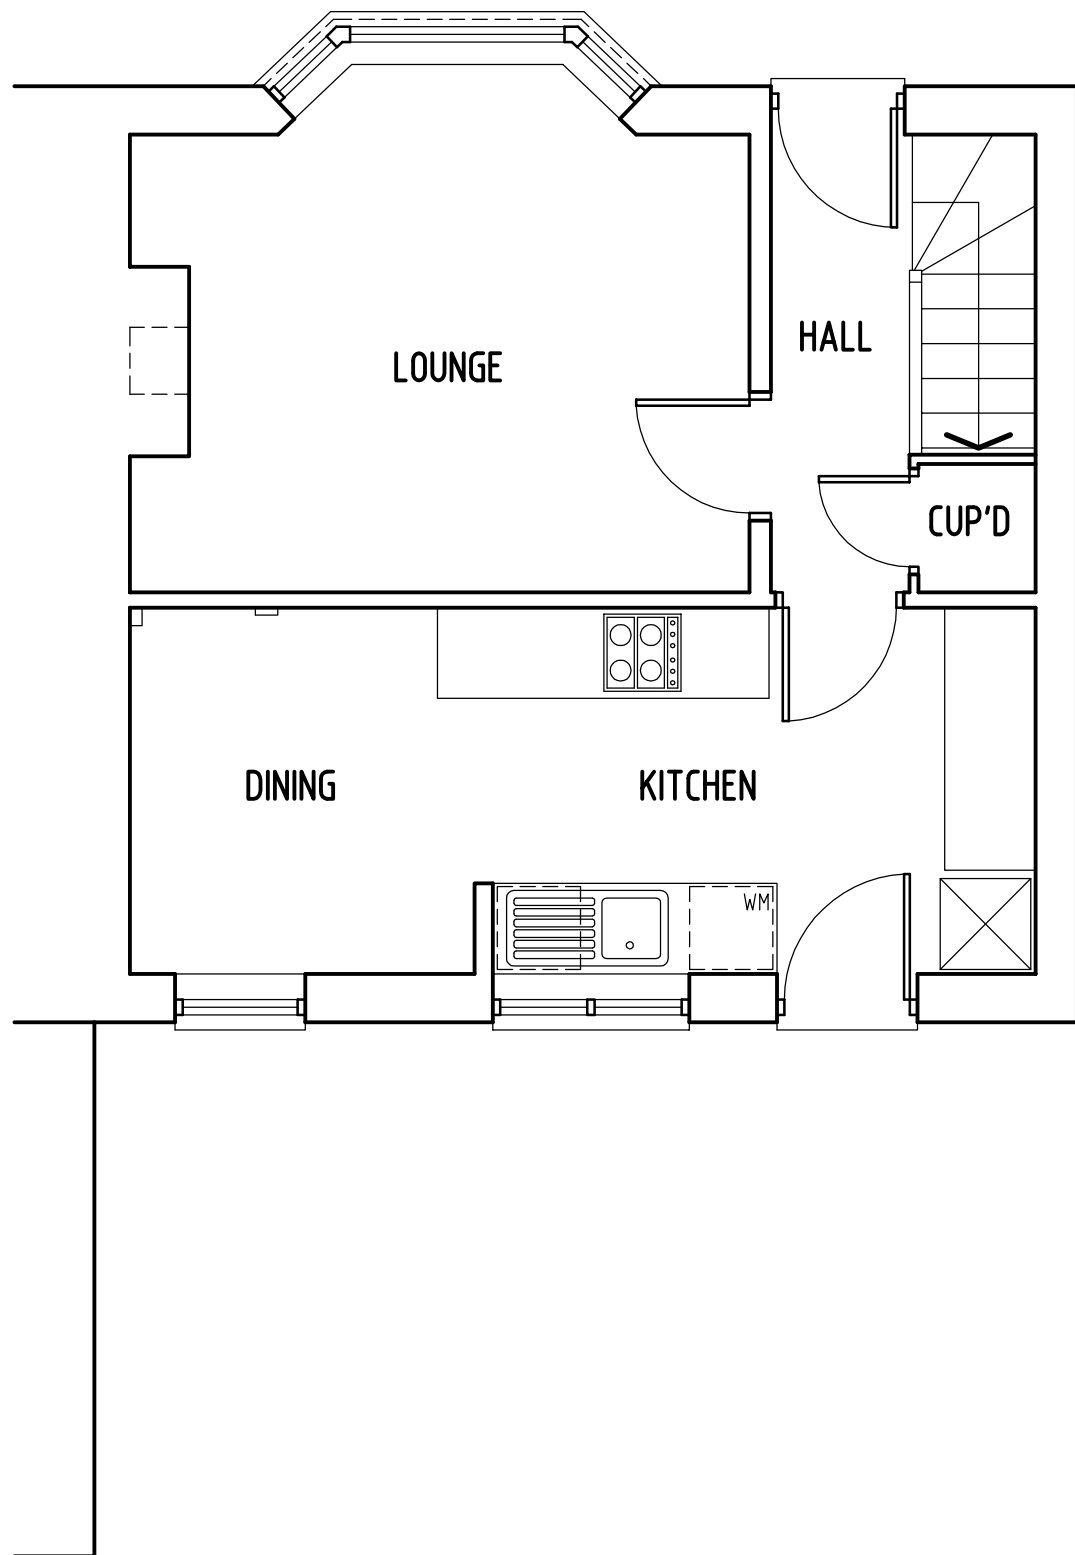

RICHARD FENN DESIGNS

11 HARRIER CLOSE, WOODLEY,
READING, BERKSHIRE. RG5 4PE.
Telephone READING (0118) 9691684
E-Mail : architect@ntlworld.com

PROPOSED SINGLE STOREY REAR EXTENSION
AT 12 BRAMBLE CRESCENT, TILEHURST, READING
for MRS FELICITY WELLS

EXISTING GROUND FLOOR LAYOUT

DATE
MARCH 29th 2024

SCALE
1 : 50

DRAWING No.

REVISION

FW11



SCALE BAR 1 : 50