


B	GARAGE AND NEW DRIVE REMOVED	23.04.24
REV	COMMENTS	DATE

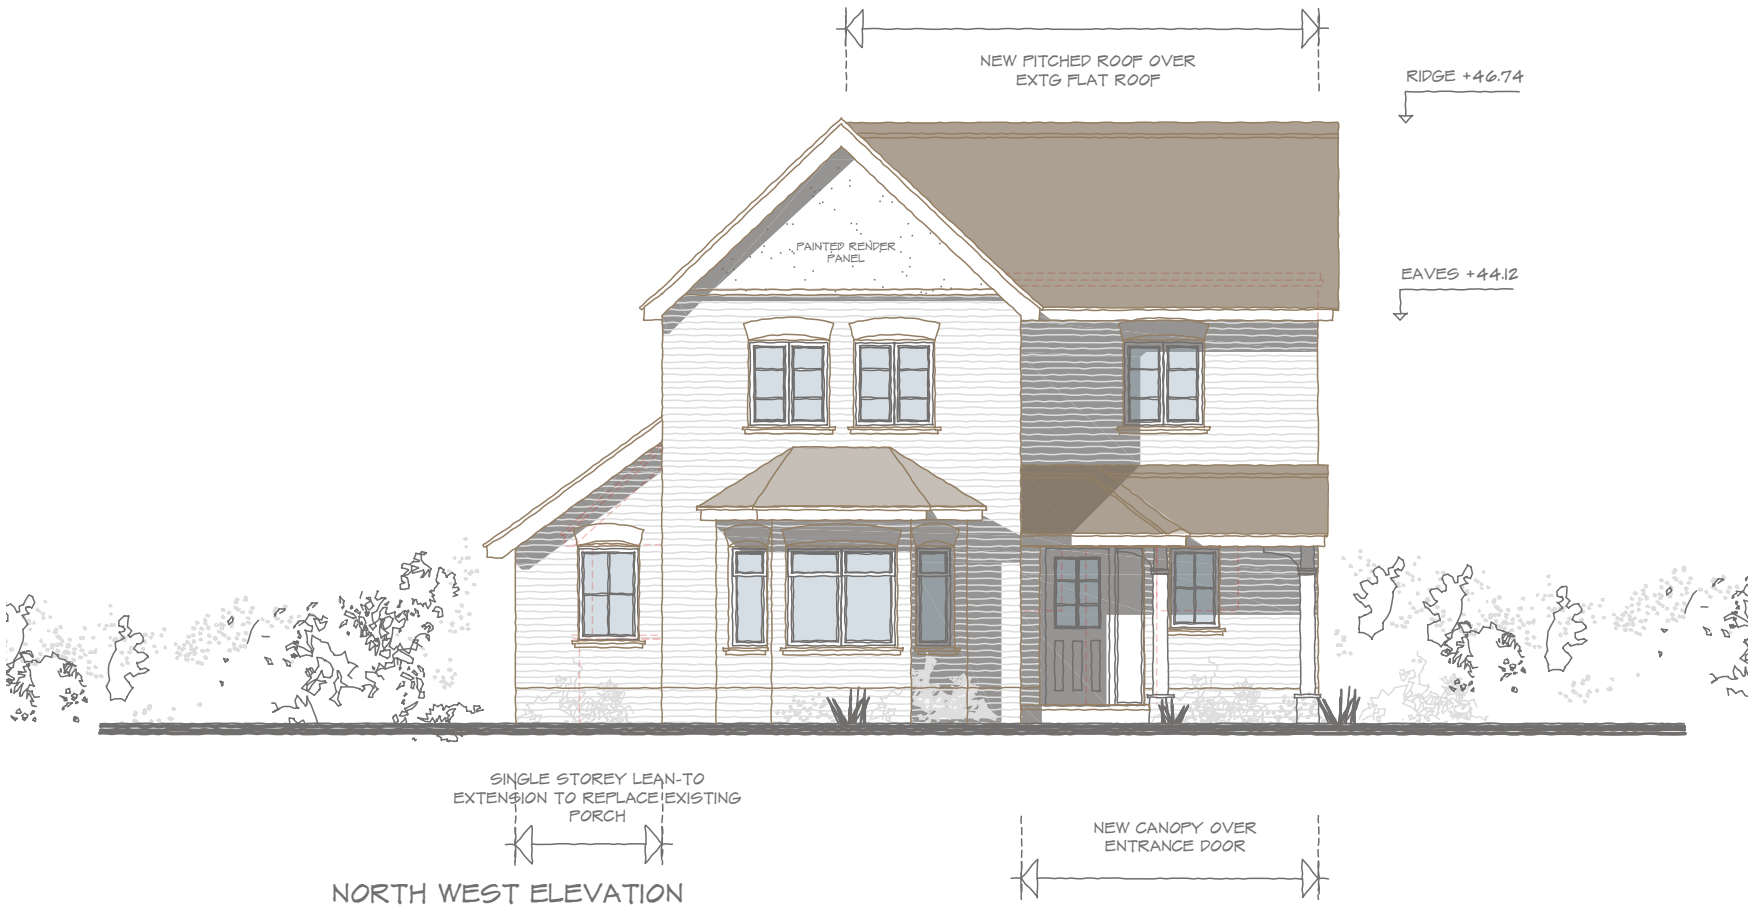

1:100 scale Bar
This Drawing has been produced for printing onto A3 size paper,





SHAUN TANNER
ARCHITECTURE & PLANNING

www.stlarchitecture.co.uk studio@stlarchitecture.co.uk 0118 989 0808

CLIENT	Ms L. Filbee	DATE	Dec 2023
PROJECT	JASMINE COTTAGE, THE CHASE, THE WARREN, CAVERSHAM, READING, RG4 7TQ	REV	B
DRAWING	PROPOSED ELEVATIONS 1 of 2		
STATUS	planning		
SCALE	1:100 @ A3	DRAWN DN	CHECKED
		NO	3919/203

THIS DRAWING MUST NOT BE SCALED UNLESS ISSUED FOR PLANNING PURPOSES. ALL DIMENSIONS ARE TO BE VERIFIED PRIOR TO SETTING OUT, COMMENCING WORK, OR PRODUCTION OF FABRICATION DRAWINGS. REPORT ANY DISCREPANCIES TO THE SUPERVISING OFFICER IMMEDIATELY. ©