
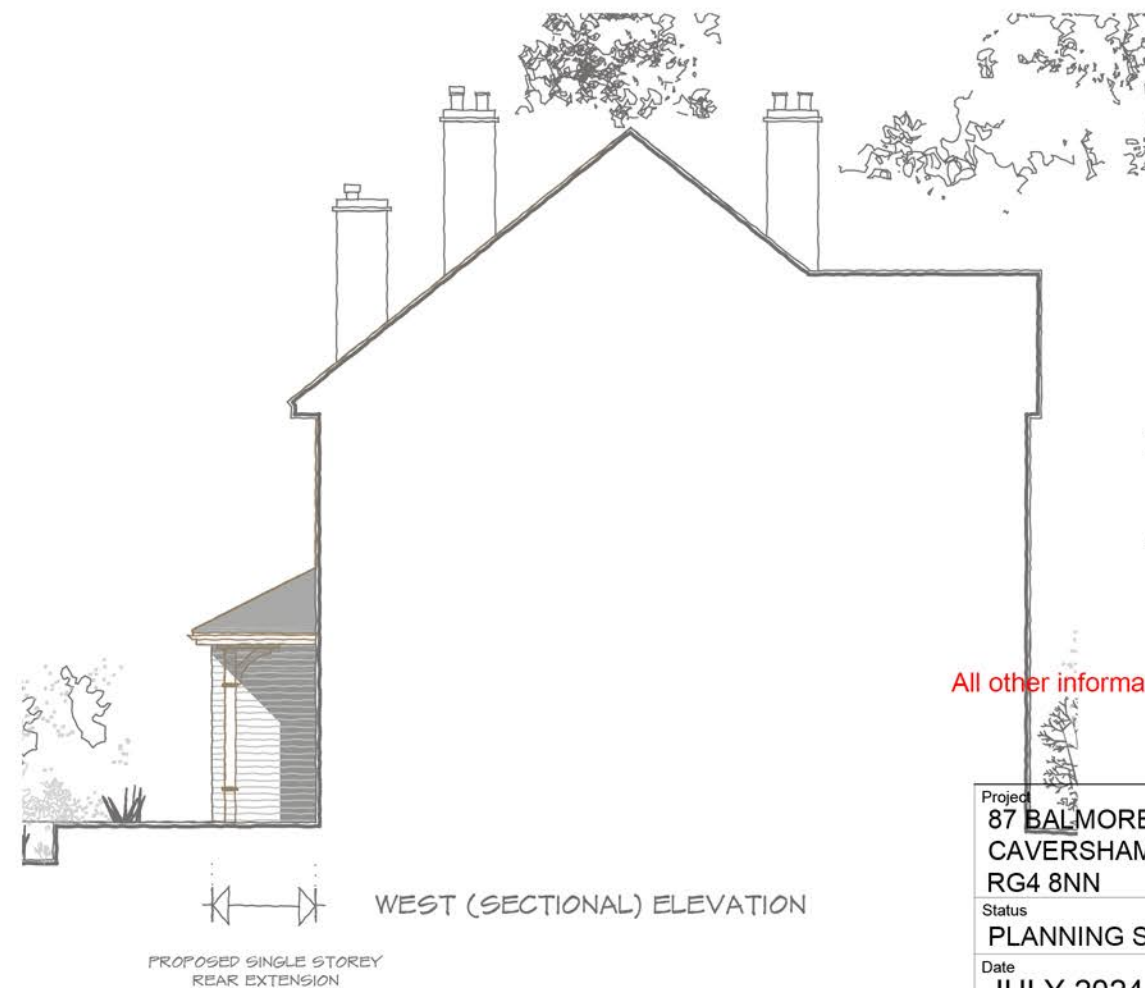
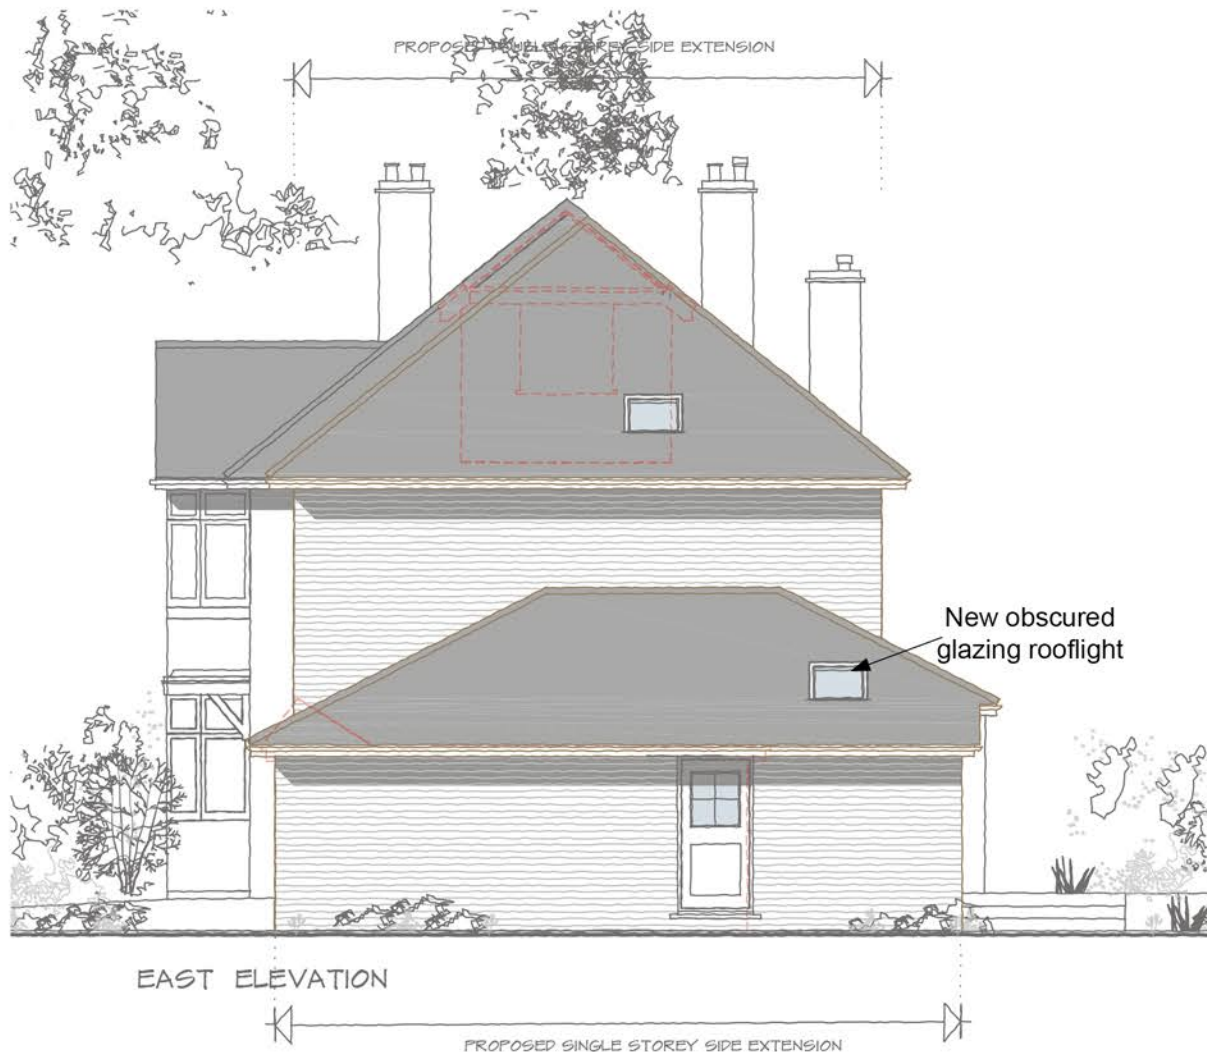


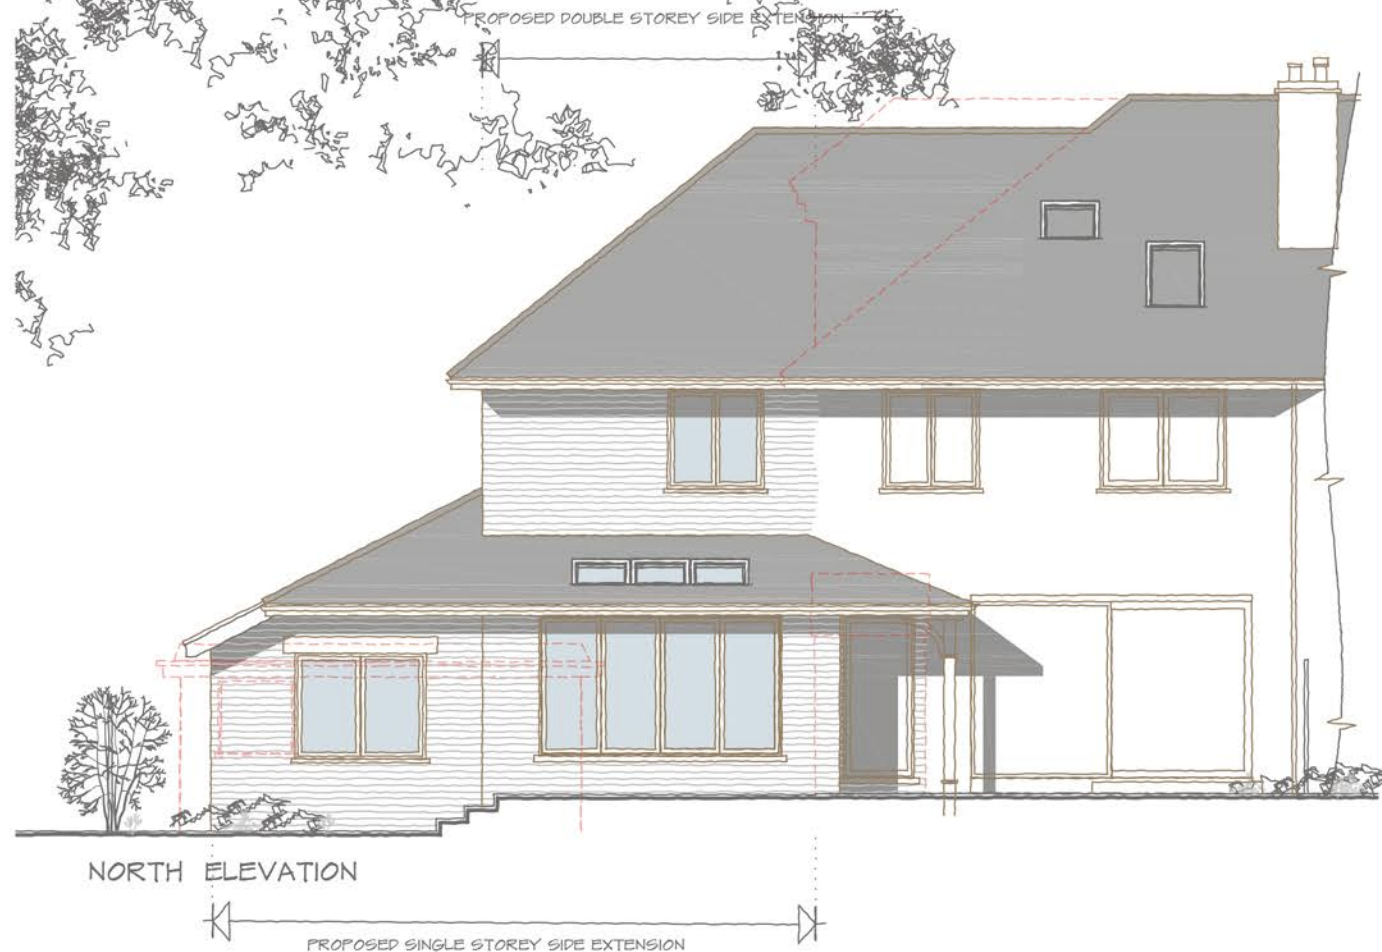

1:100 scale Bar
This Drawing has been produced for printing onto A3 size paper,

0m 1m 2m 4m 8m
0.5m

Rooflight detail only by JGJS Architecture.
All other information including design copyright as per original Shaun Tanner
Architecture & Planning original design.

Project 87 BALMORE DRIVE CAVERSHAM RG4 8NN		Drawing ELEVATIONS	
Status PLANNING SUBMISSION		Scale 1:100 @ A3	
Date JULY 2024	Drawn/Checked JS	Number RG48NN.05	Revision -