


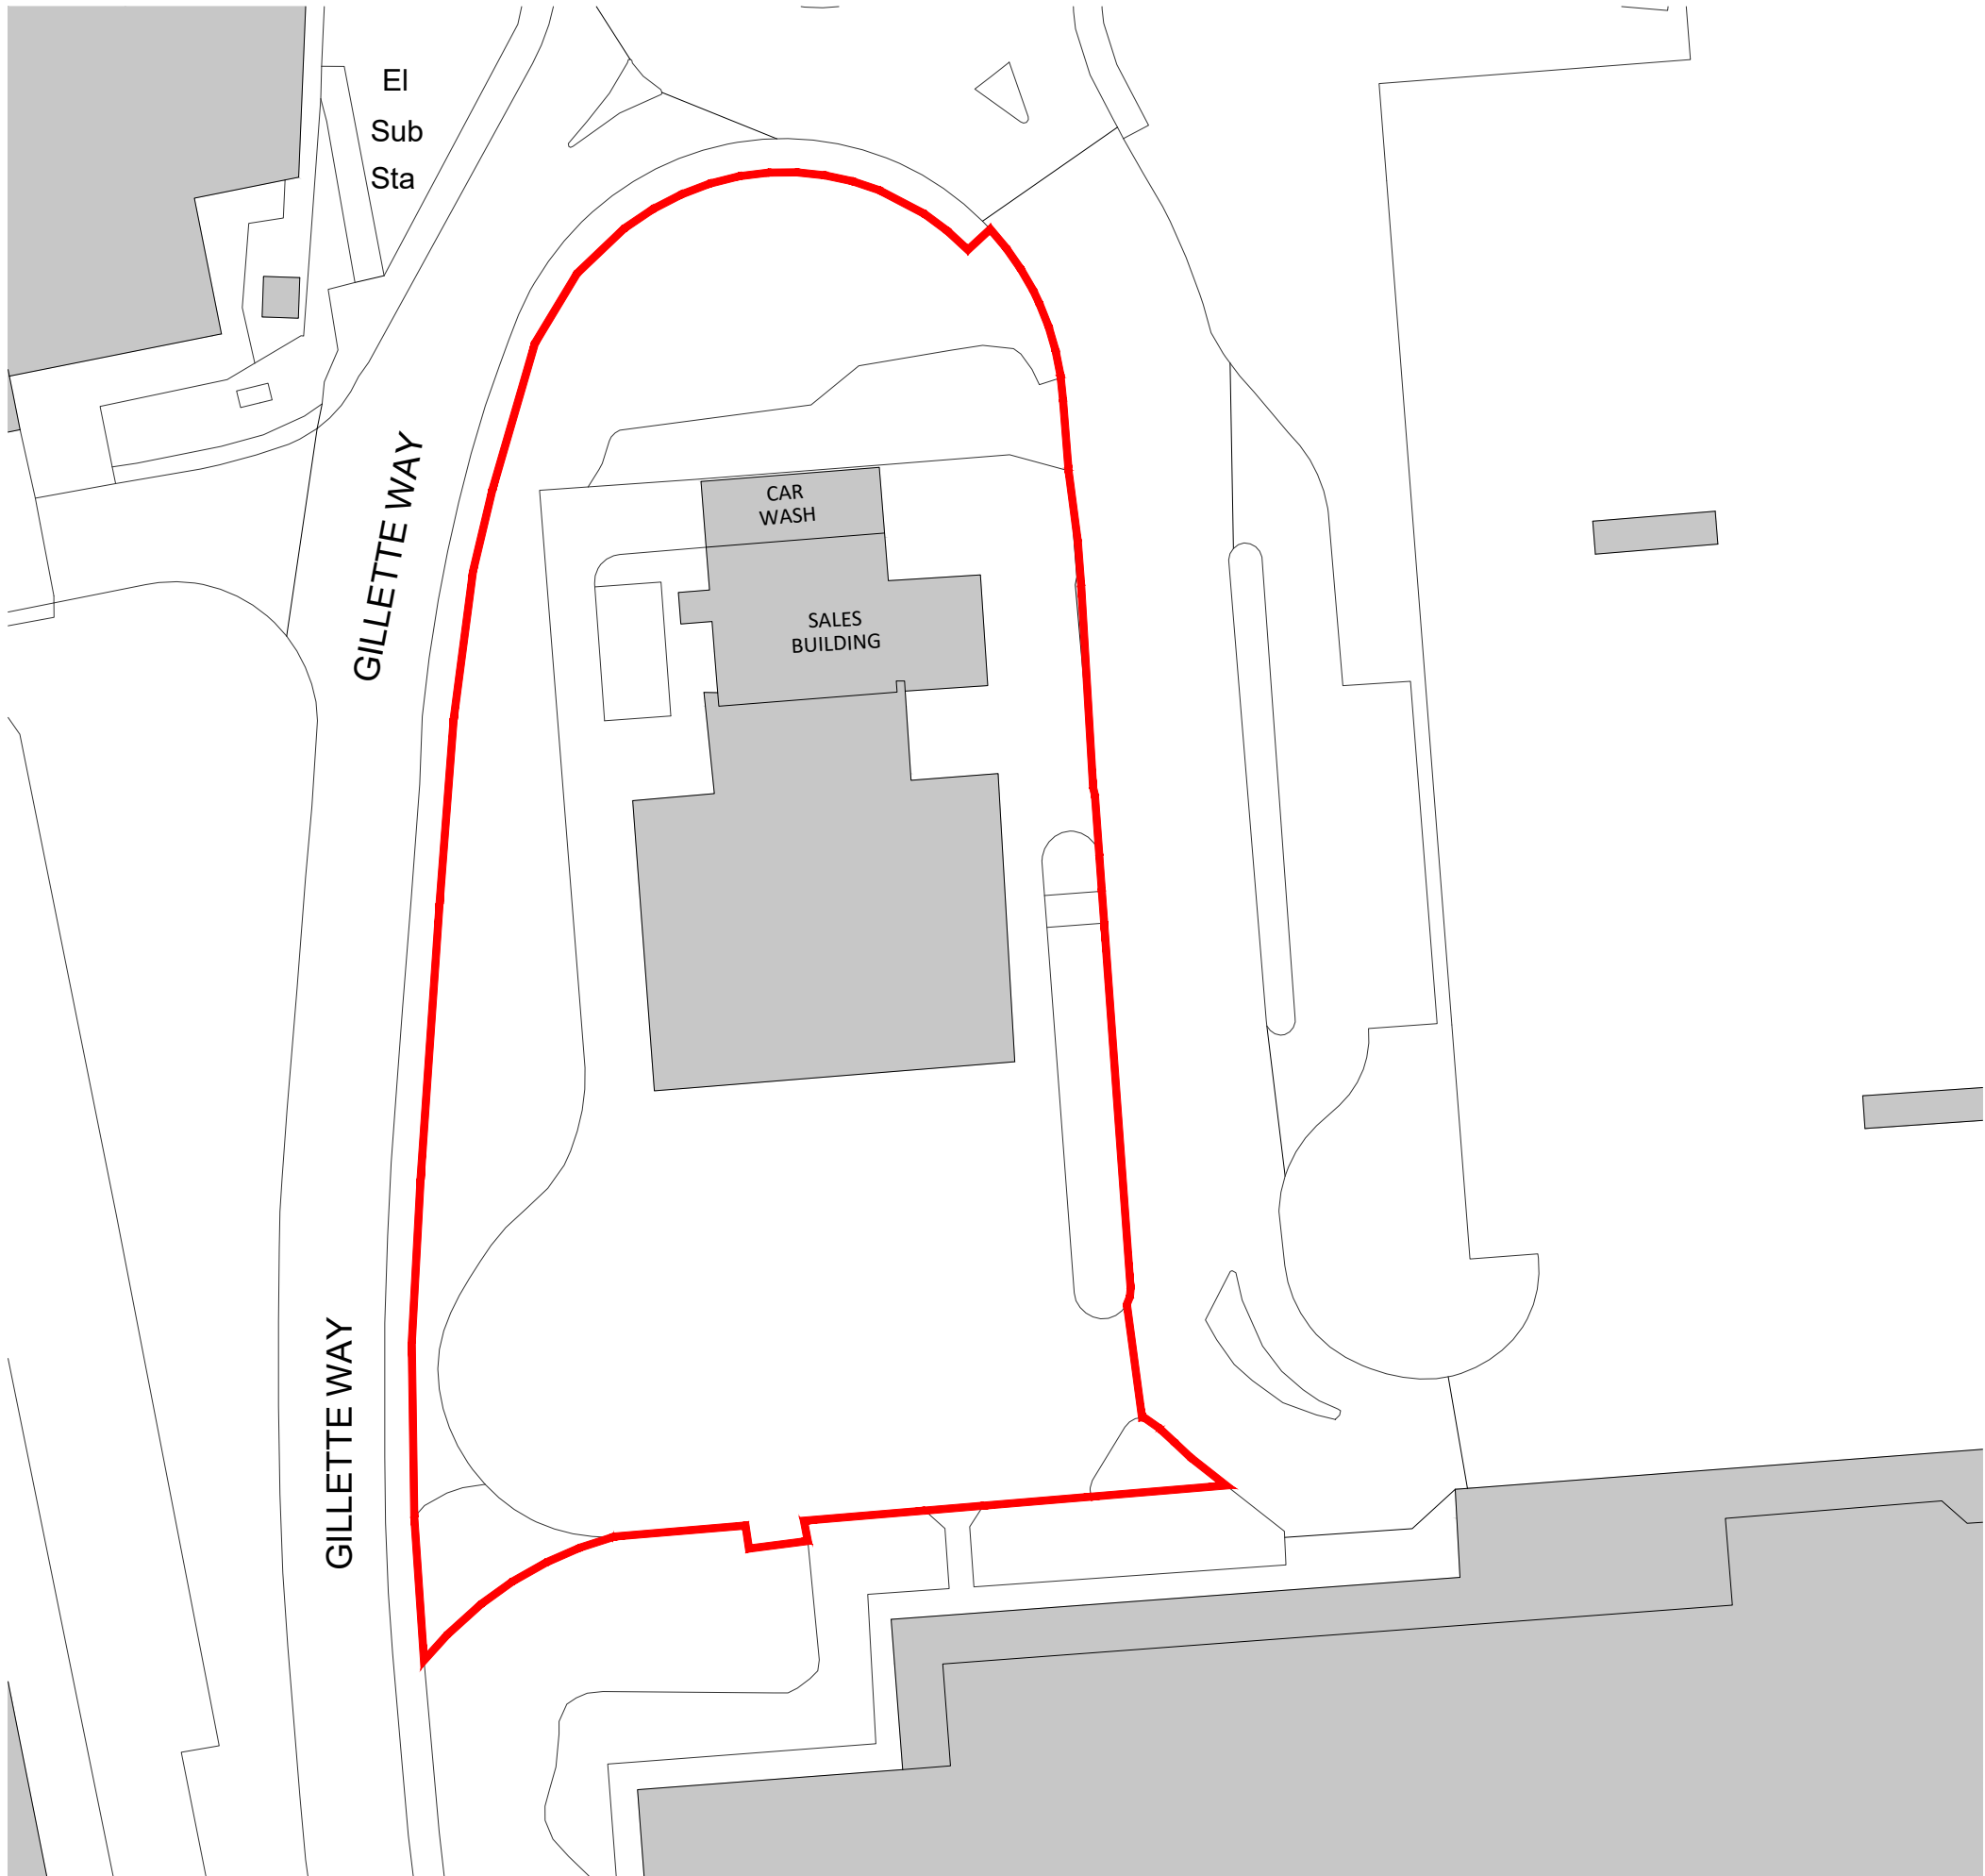

DRAWING NOTES

COPYRIGHT ©
This drawing and the details herein are the copyright of MBH Design Studio Ltd. and must not be reproduced, altered or passed to any third party without prior written consent.

This drawing has been produced for the project listed below, is submitted in support of this application application to the Local Planning Authority and is not intended for use by any other person or for any other purpose.

Every effort has been made to ensure the accuracy of these drawings, however MBH Design Studio Ltd. accept no responsibility for any discrepancies arising from the reuse of survey information and preliminary drawings commissioned by the Applicant from others.

KEY PLAN:

— SITE BOUNDARY LINE
AREA - 4186SQM - 0.4186 HECTARES

Ordnance Survey, (c) Crown Copyright 2024. All rights reserved. Licence number 100022432



REV	DATE	DESCRIPTION	DRAWN/CHECKED
REVISION NOTES			
PLANNING			
 MBH Design Studio Ltd. Brook House, Apex Court, Camphill Rd, West Byfleet, KT14 6SQ www.mbhstd.com t: 01932 352 727			
CLIENT			
			
PROJECT			
FS2359 READING ROSE KILN WAY MORRISONS ROSE KILN LANE READING RG2 0HB			
DRAWING TITLE			
BLOCK PLAN			
DRAWN BY	DATE	SCALE	PAPER SIZE
KM	13.03.2024	1:500	A3
CHECKED BY	DRAWING NUMBER	REV.	
JN	14314-2359-BP1		