


Notes

This drawing may be scaled for the purposes of Planning Applications, Land Registry and for Legal plans where the scale bar is used, and where it verifies that the drawing is an original or an accurate copy. It may not be scaled for construction purposes.

Always refer to figured dimensions. All dimensions are to be checked on site.

Discrepancies and/or ambiguities between this drawing and information given elsewhere must be reported immediately to this office for clarification before proceeding. All drawings are to be read in conjunction with the specification and all works to be carried out in accordance with latest British Standards / Codes of Practice.

Building Location Key

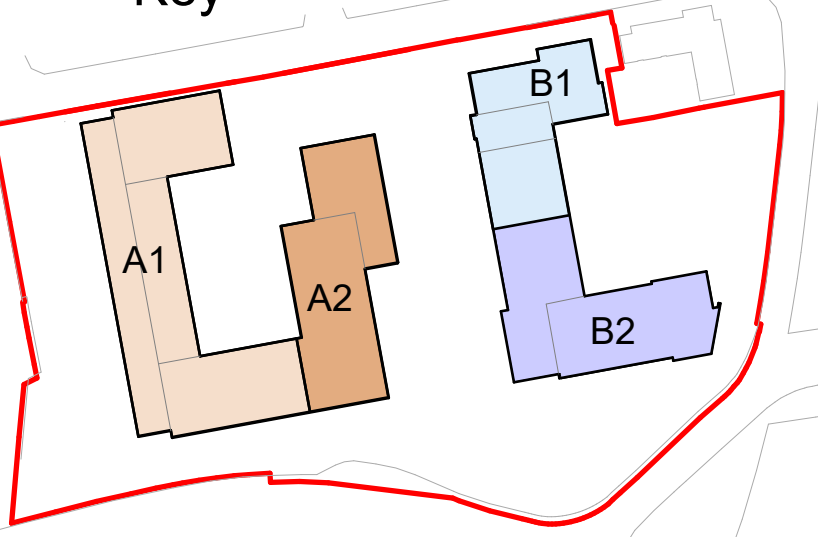

Key

- Site application
- - - Site ownership
- /// RBC ownership



J	23/06/24	JAP	Existing Sub-Station Kept In Place and Approved Landscaping Amended to Suit	JC
H	21/01/22	JAP	NMA 2022 - Blocks B1/B2 Updates	JC
G	10/12/21	JAP	Canopy design amended + termination of emergency generator fire relocated	JC
F	09/12/21	JAP	Amenity play equipment removed	JC
E	27/08/19	RS	NMA Issue	JC
D	22/06/17	DB	Revised elevations and massing following comments from RBC	JC
C	30/05/17	JC	Minor amendments based on comments from D-SE panel review	MA S
B	17/02/17	GC	ISSUED FOR PLANNING	JC
A	03/02/17	RS	Landscaping updated & building ref. added.	JC

Clan

Drawing
Originator

AWW inspired
environments

London - 7 Birchinn Lane, London, EC3V 9BW
Bristol - Riverside House, Bristol, BS1 6LS
Plymouth - East Quay House, Plymouth, PL4 0HN

020 7180 6000
0117 923 2535
01752 261 282

RIBA Chartered Practice www.aww-uk.com

Project
Weldale Street, Reading
Site Coordinated

Drawing
Title
Proposed site block plan

Soal	Sheet	Draw	Check	Date
As indicated	A0	G0	MAS	18/10/16
Status			Project No.	
PLANNING			3622	
Drawing Reference			Drawing No.	Revision
			0101	J

STREET

40.8m

WELDALE STREET

A1

A2

B1

B2

A 329

1 Proposed site block plan
1 : 200

0m 4m 8m 12m 16m 20m

VISUAL SCALE 1:200 @ A0