


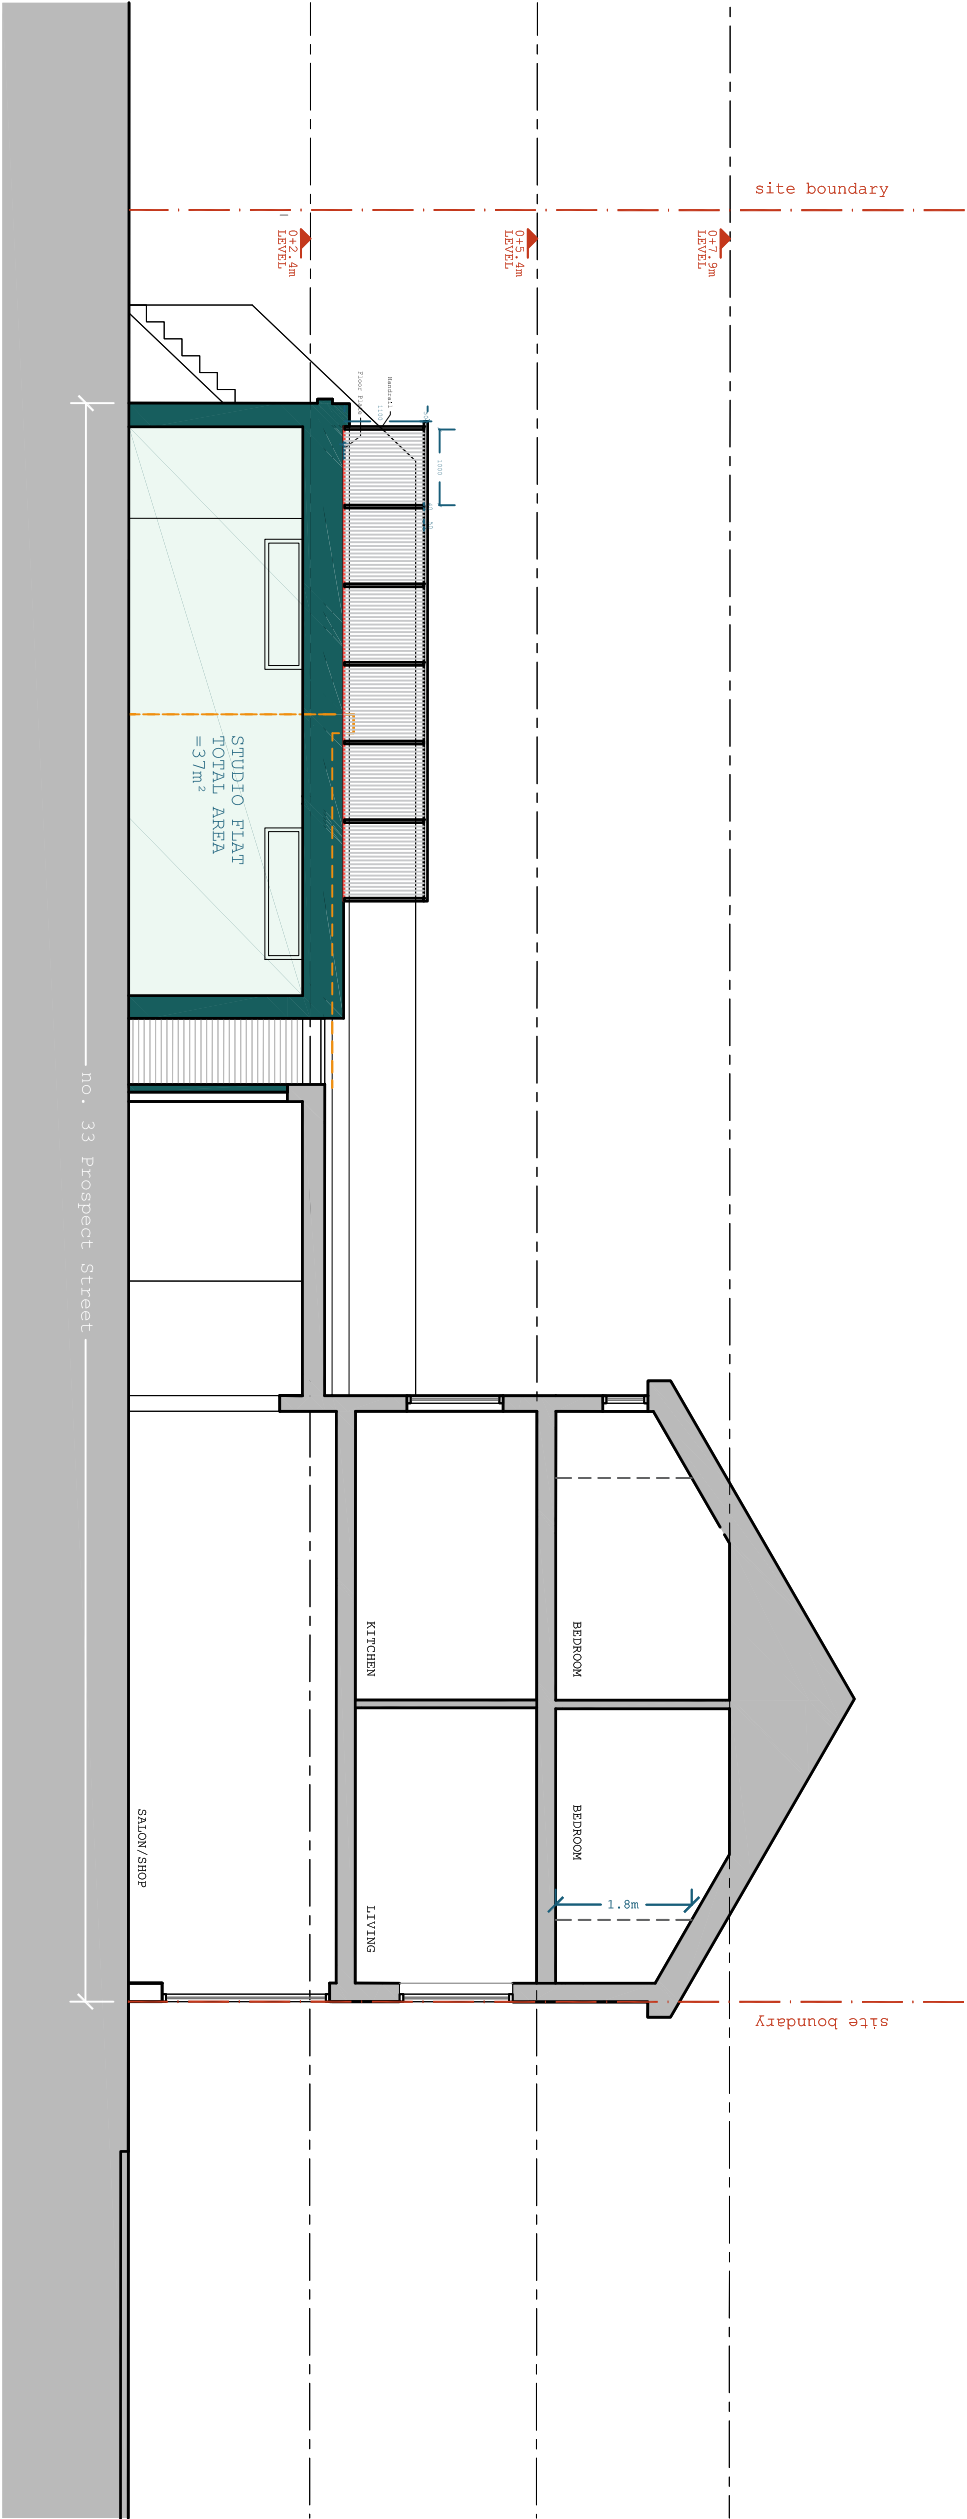

SECTION B & PROPOSED SIDE ELEVATION

all drawings remain the copyright of colony architects ltd. this drawing is for planning purposes only and not a construction issue document. drawings are not to be altered without the consent of colony architects ltd. dimensional accuracy only applies to drawings issued by colony architects ltd. drawings issued by colony architects ltd. are to be checked by colony architects ltd. with other relevant consultants' information.

If any contradiction is found in the drawing set, or if you are in any doubt, ask the architect



Collaborating with:
Manjit Gill

Job: 721.2
Drawing: 05-11
Revision: A

Project:
33 Prospect Street
Caversham, Reading, RG4 8JB


Drawing Name:
Proposed elevations

Date:
05-2023

Status:
planning

Drawn By:
Ed

Checked By:
Ed

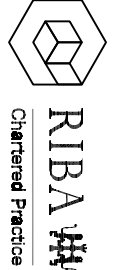

Colony Architects Ltd.
The Wine Store, Brewery Court,
Theale, Reading, RG7 5AJ
+44 (0)118 360 0328
hello@colonyarchitects.com
colonyarchitects.com