




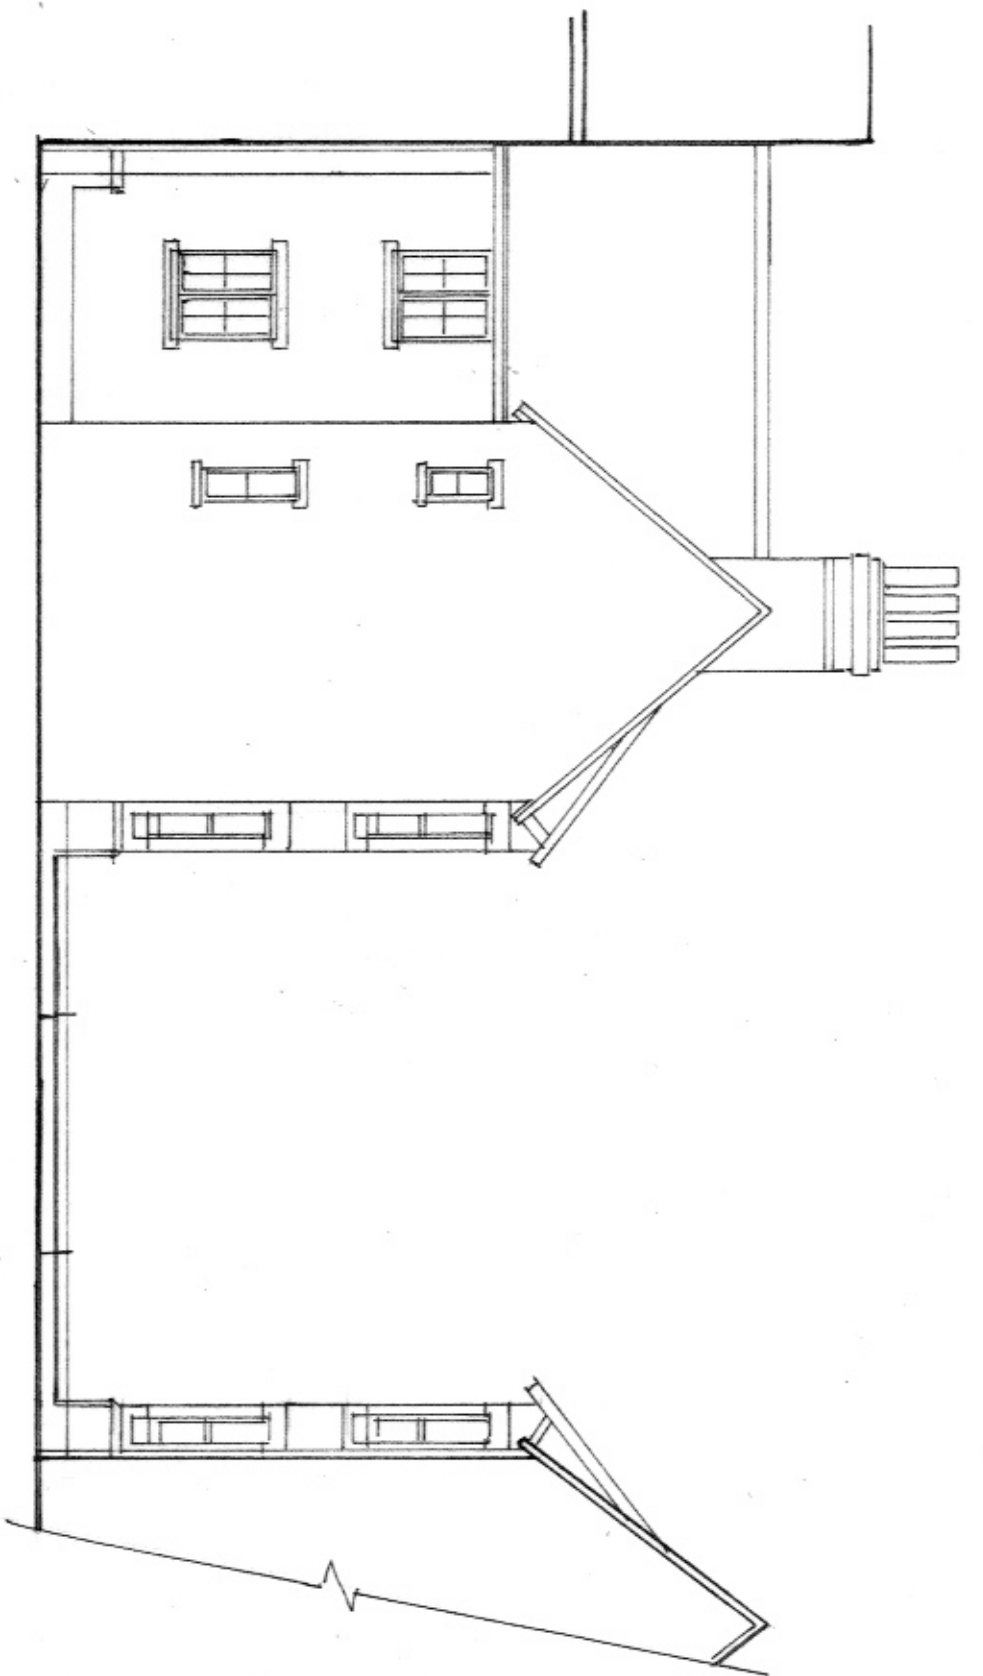


South East Elevation

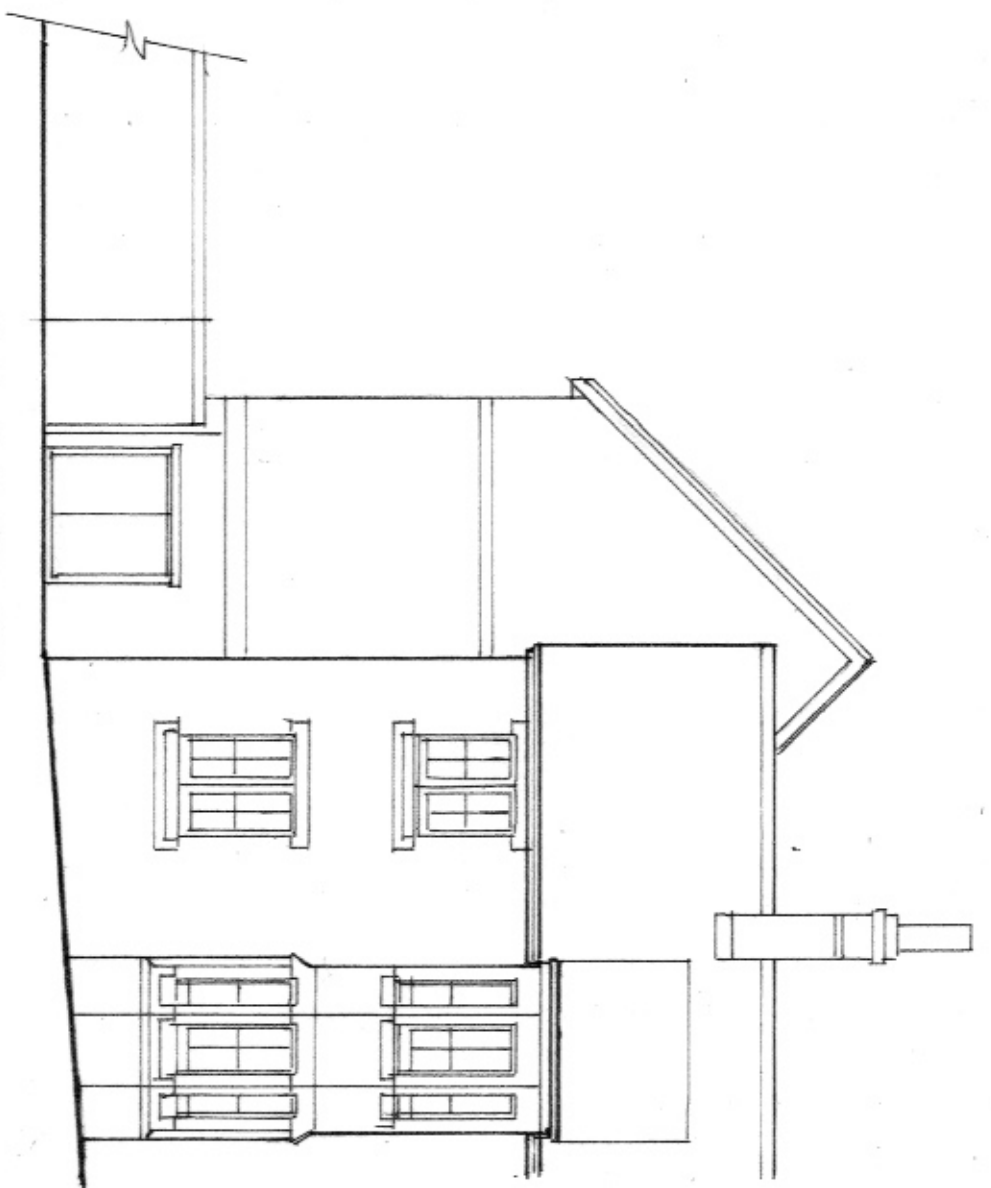

North East Elevation

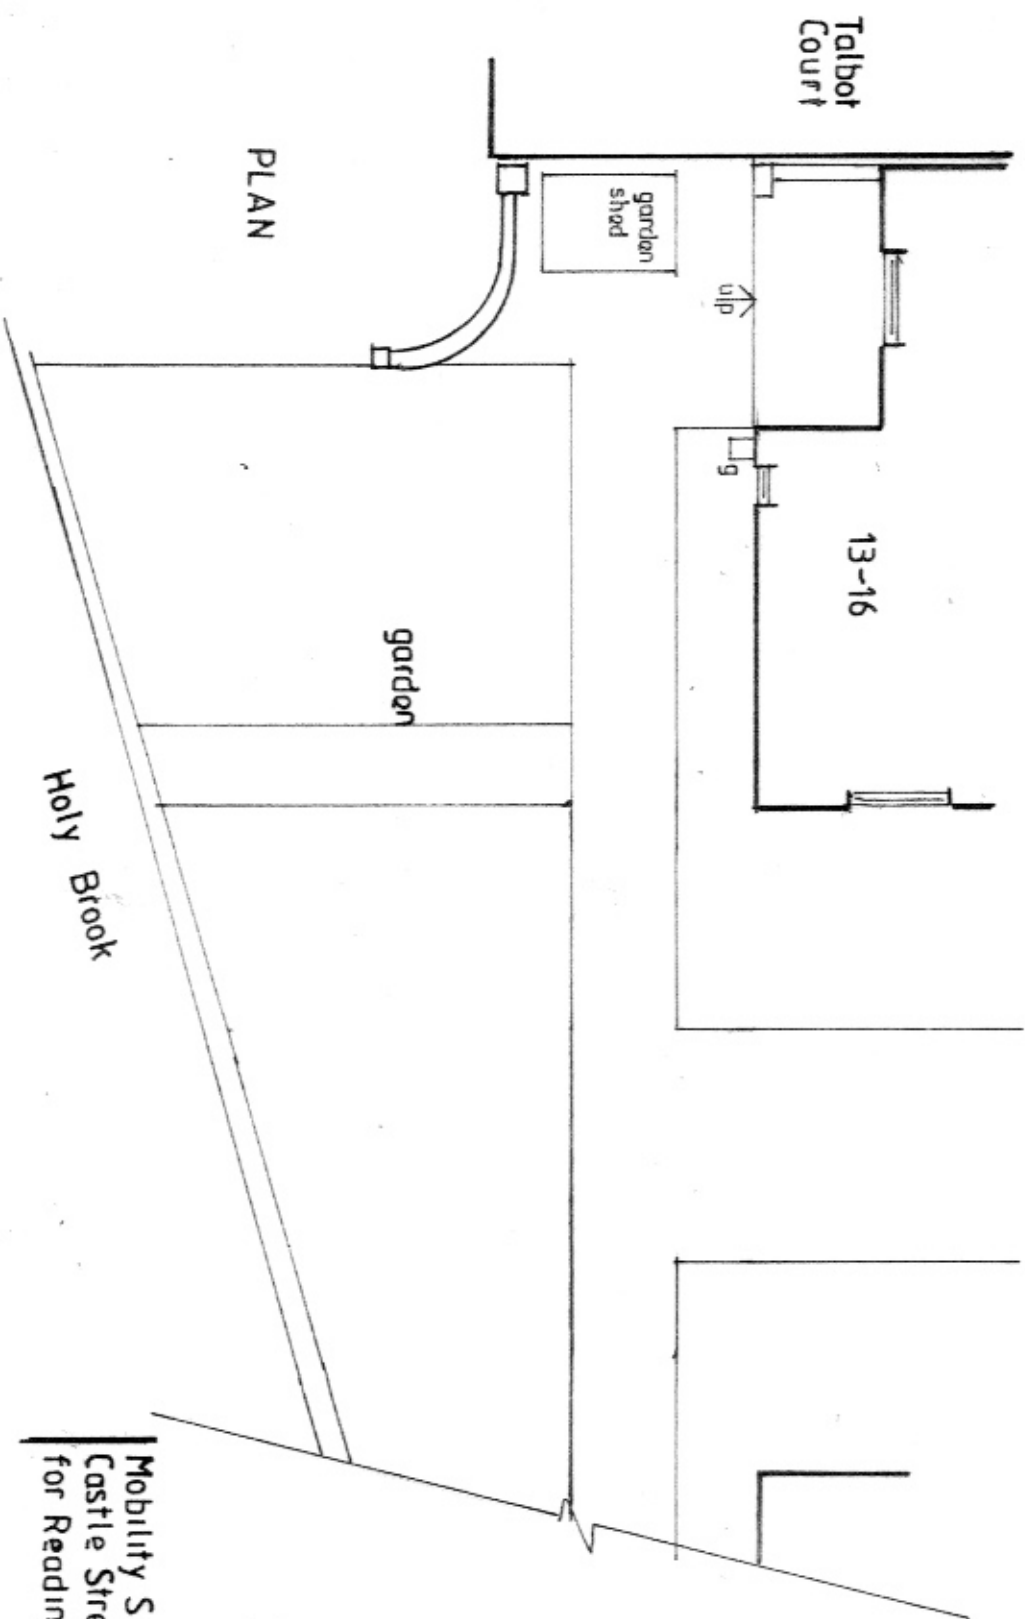

PLAN

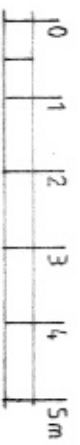

Mobility Scooter Shelter,
Castle Street Almshouses, Castle St, RG1 7SN
for Reading Almshouse Charity

Elevations
Plans
Existing
1:100
March '24

Matt Andrews
Architect
24 Northcourt Avenue
Reading RG2 7HA
Berkshire

RAC 1