




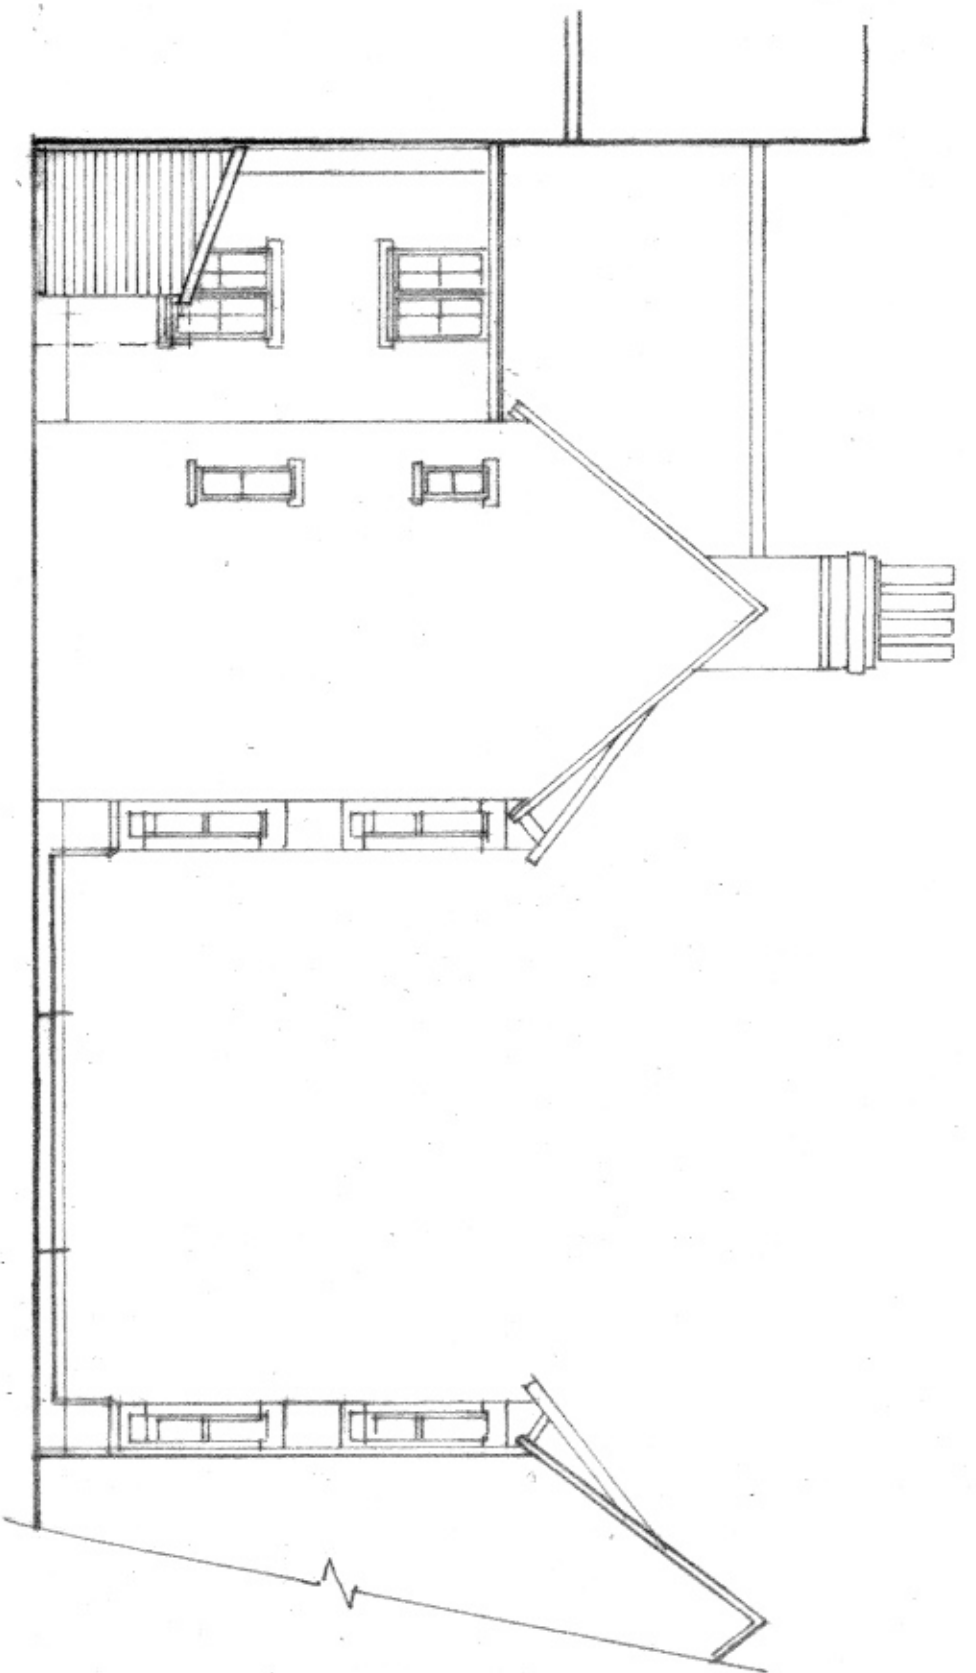



South East Elevation

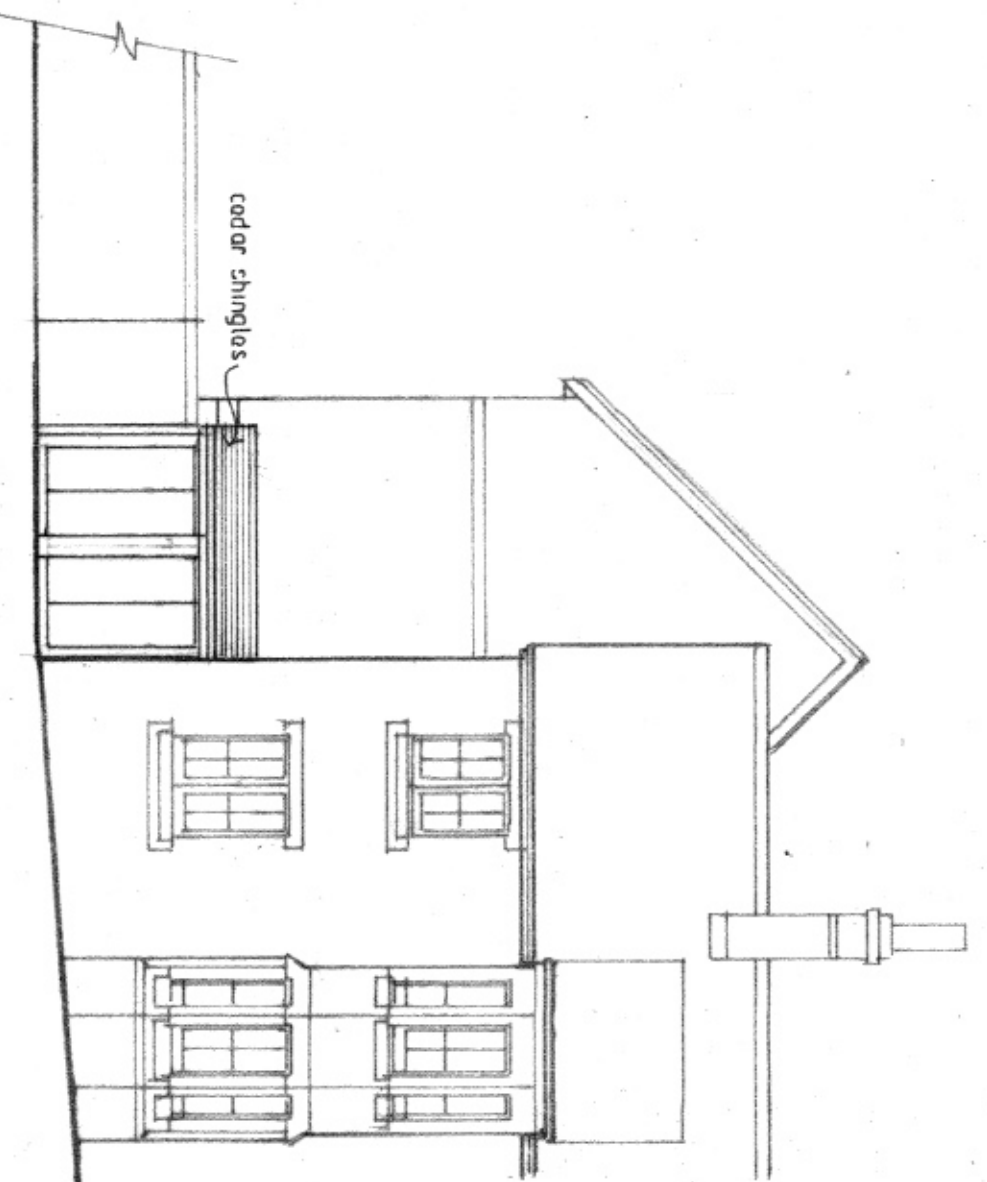

North East Elevation

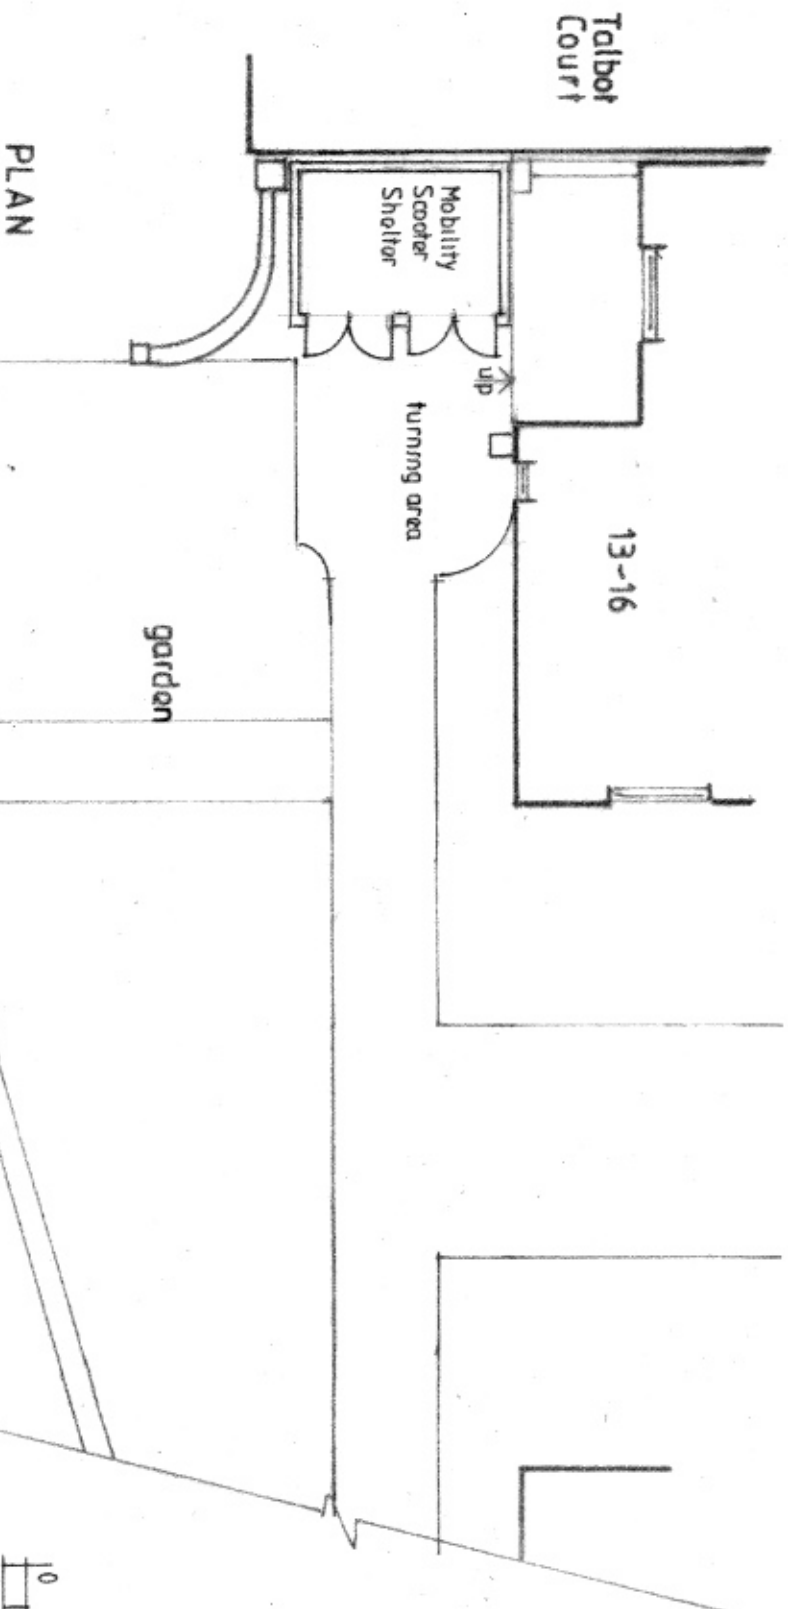

PLAN

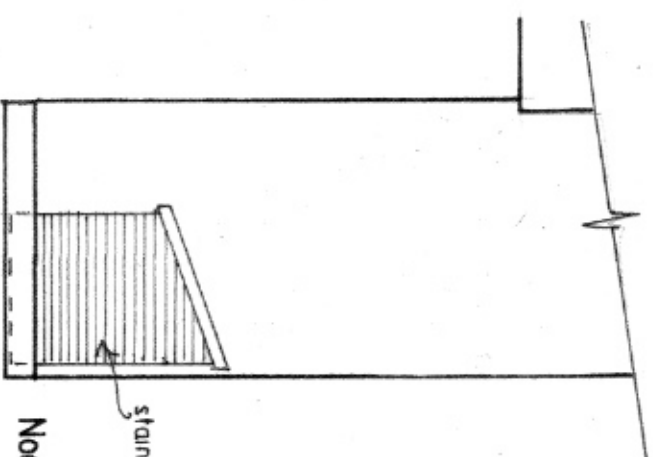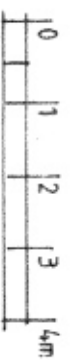

North West Elevation

Mobility Scooter Shelter,
Castle Street Almshouses, Castle St, RG1 7SN
for Reading Almshouse Charity

Elevations
Plans
Proposed

1:100
March '24

Matt Andrews
Architect
24 Northcourt Avenue
Reading RG2 7HA,
Berkshire

RAC 2