




SECTION
SCALE: 1:20 @ A3

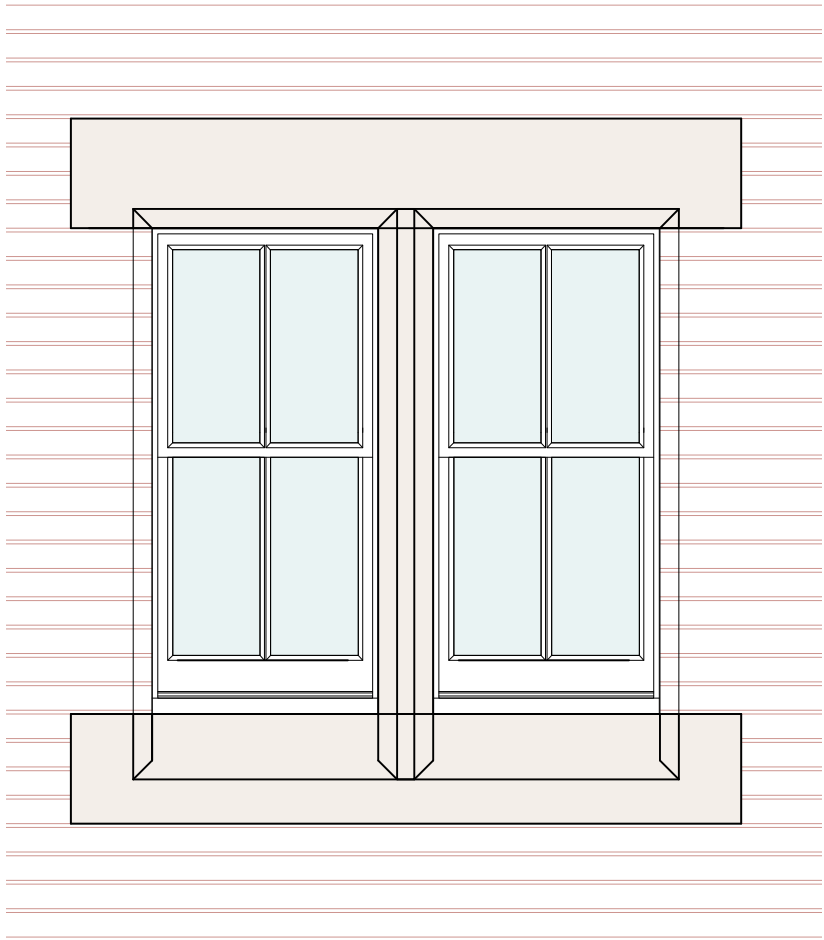


ELEVATION: EXISTING WINDOW
SCALE: 1:20 @ A3

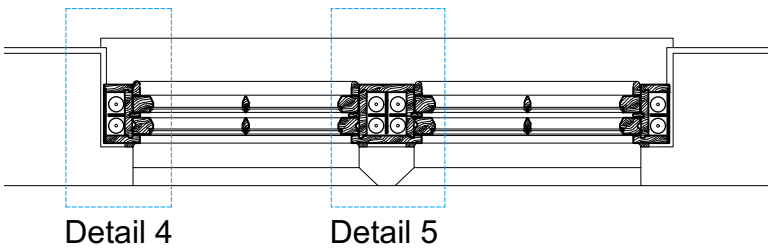


PLAN: EXISTING WINDOW
SCALE: 1:20 @ A3

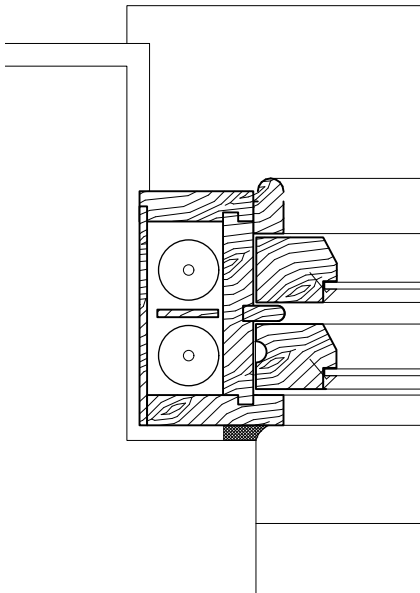


DETAIL 4 - PLAN
SCALE: 1:5 @ A3

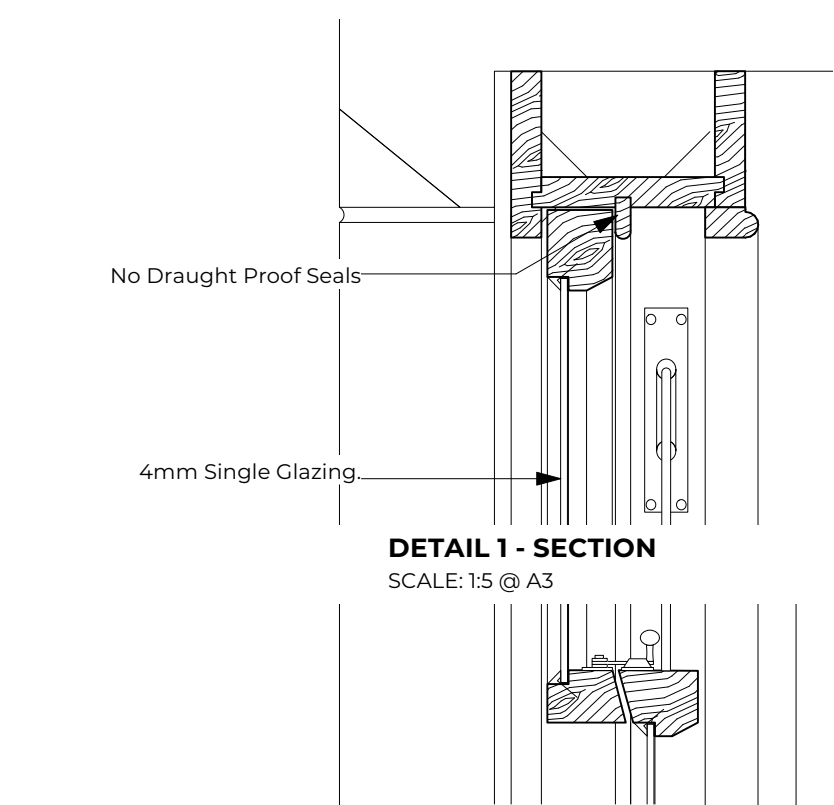

DETAIL 1 - SECTION
SCALE: 1:5 @ A3

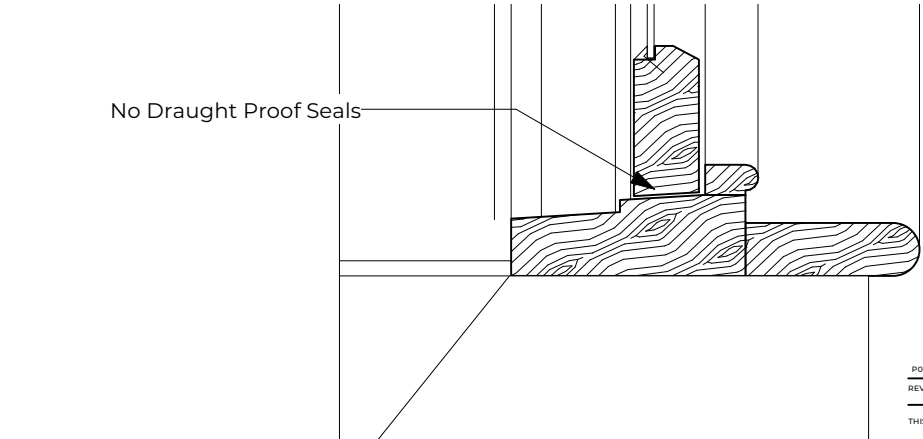

DETAIL 2 - SECTION
SCALE: 1:5 @ A3

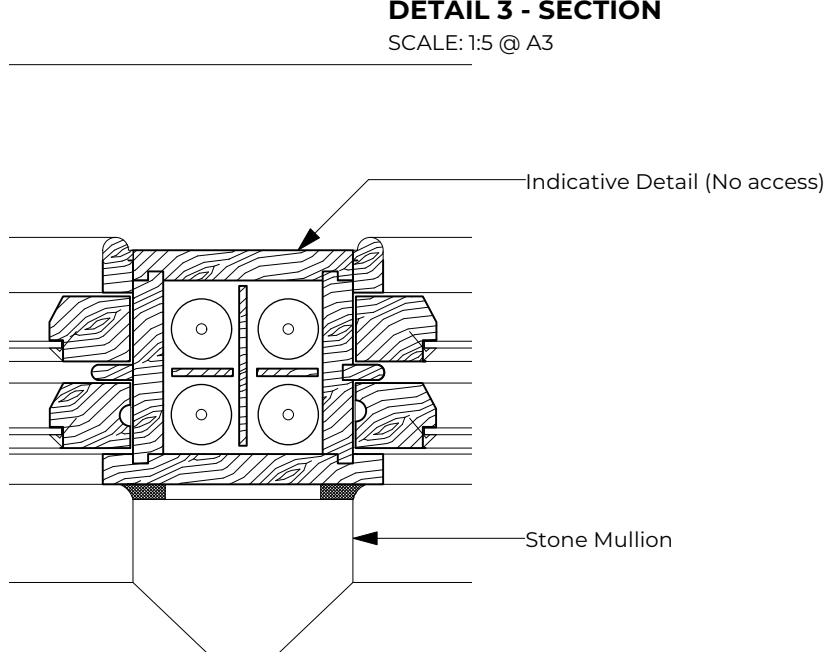

DETAIL 5 - PLAN
SCALE: 1:5 @ A3

COPYRIGHT BRIDGES ASSOCIATES ARCHITECTS LLP. ALL RIGHTS RESERVED.

1:20 0 0.25 0.50 0.75 M

1:5 0 0.05 0.10 0.15 0.20 M

NOTES

PO1	18/07/2024	Draft planning issue	KOS
REVISION	DATE	REVISION NOTE	BY

THIS DRAWING MAY ONLY BE SCALED FOR PLANNING APPLICATION PURPOSES.

THIS DRAWING WAS PRODUCED FOR A SPECIFIC PURPOSE AGREED WITH THE INSTRUCTING PARTY AND PROVIDES A COMENSURATE DEGREE OF ACCURACY. BRIDGES ASSOCIATES LLP ACCEPT NO RESPONSIBILITY FOR THIRD PARTY USE OF THIS DRAWING FOR ANY OTHER PURPOSES.

ANY DIMENSIONS SHOWN MUST BE CHECKED ON SITE BEFORE CONSTRUCTION OR MANUFACTURE

PROJECT

Castle Street Almshouses - Front Windows

ADDRESS

Castle Street, Reading

CLIENT

Reading Almshouse Charity

DRAWING

Existing Sash Window - Double

BRIDGES ASSOCIATES

53 Rawston St, London EC1V 7NQ
Telephone: 020 7837 1008
www.bridgesassociates.co.uk

PROJECT #	J1273	DWG STATUS	PLANNING
DWG DATE	13/07/2022	CAD FILE NAME	j1273-Proposed Window Solutions - 2024-Replace
ORIGINAL SHEET SIZE	ISO A3	SCALE @ A3	1:20 & 1:5 @ A3
DRAWN BY	KOS	CHECKED BY	NB
DRAWING NUMBER	J1273-BA-DR-A- 0302	REVISION	P01

SUITABILITY

Code: 0302000101

S2 SUITABLE FOR INFORMATION