


GROUND FLOOR

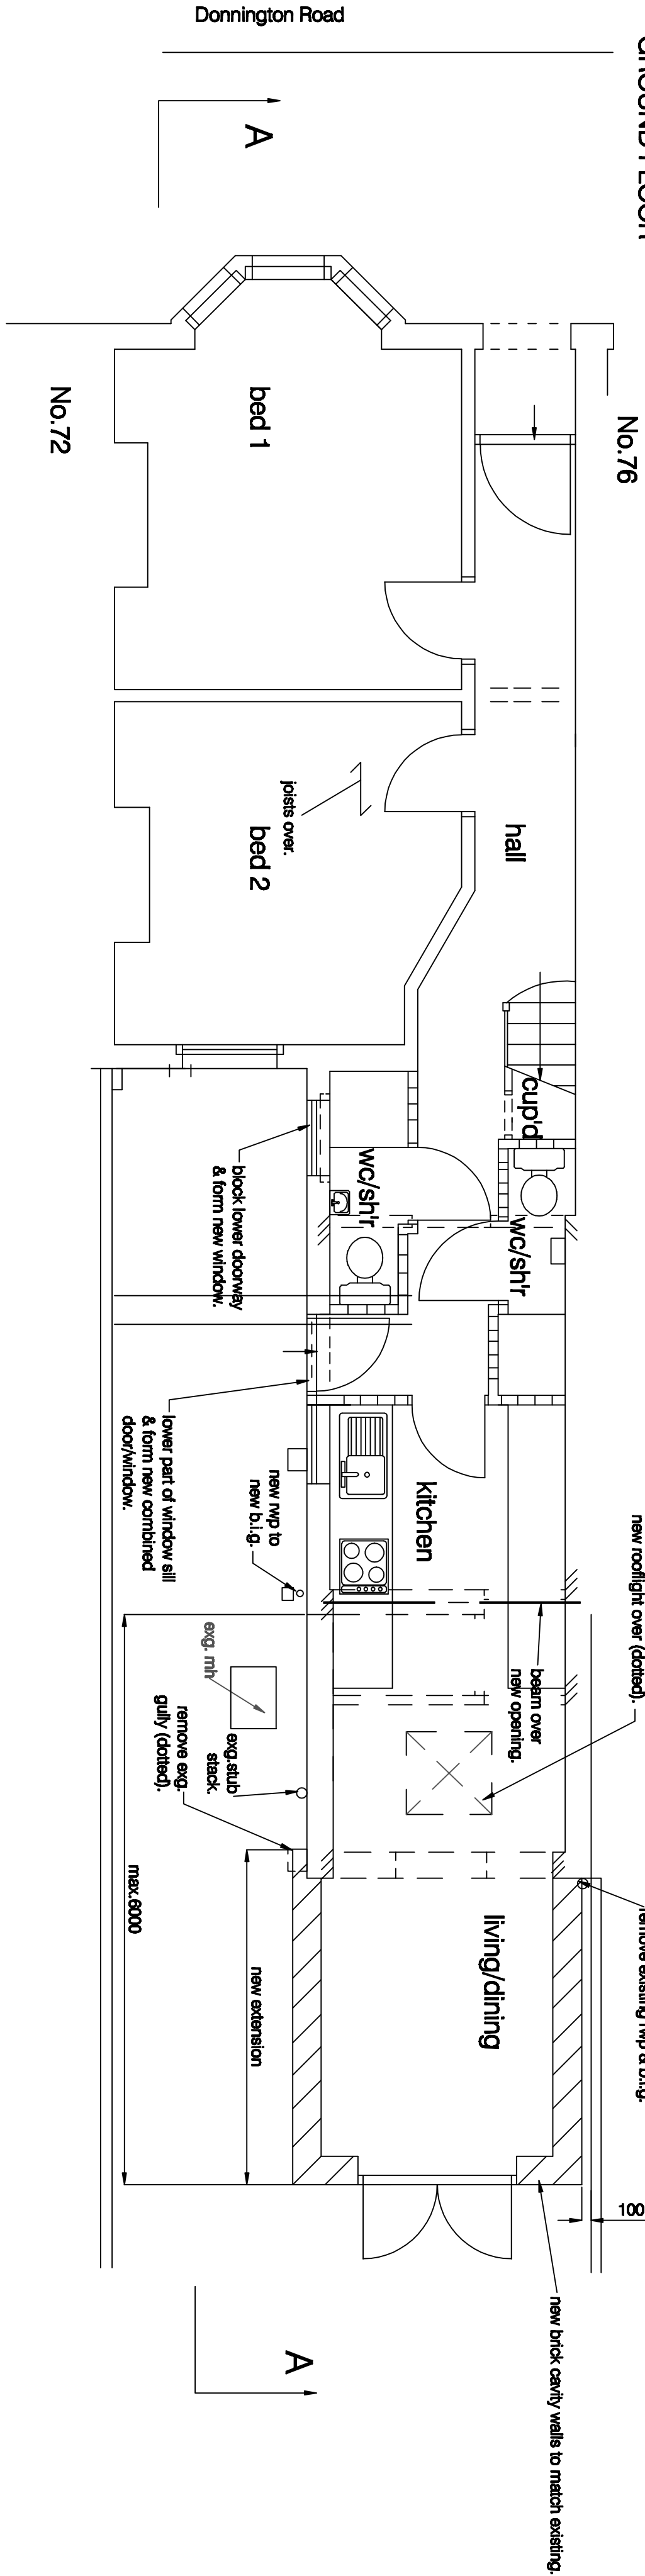

project
for
title

74 Donnington Road
Reading, Berkshire
Mr I Tudell
1:50 Plans & Elevations as Proposed

Drawing no: **1365 / 2 / b**

M D Howlett
architectural consultant
11 Prospect Street, Caversham, Reading
Berkshire RG4 8JB. Tel: (0118) 947 7117
Email: pmrarc@globalnet.co.uk
Date: March 2024

SCALE: 1:50 @ A1 and 1:100@A3

0 1 2 3 metres

Revision a: French doors added; hall extended. May 2024.
Revision b: Extension relocated away from No.76. July 2024.

FIRST FLOOR

