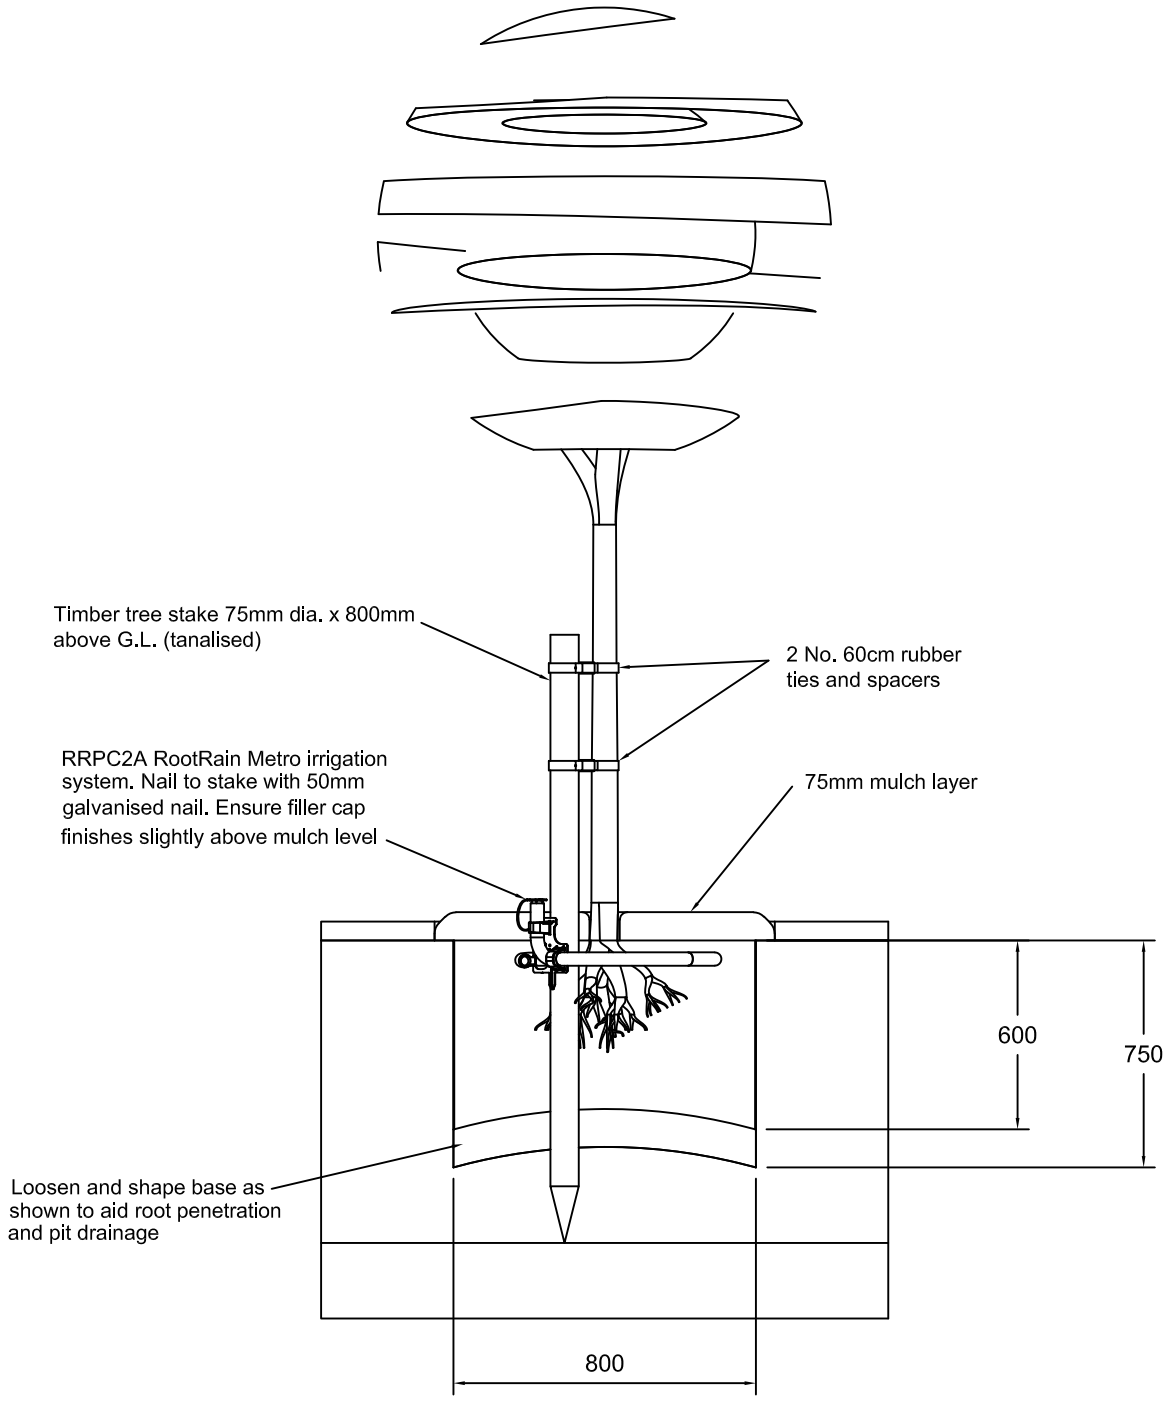


WDC
Woolhampton Design Centre
Construction Design Services

The Woolhampton Design Centre
Station Road, Woolhampton,
Reading, Berkshire RG7 5SE
Tel: 0118 9713 363

REVISION

126 & 126A Blandford Road, RG2 8RX

TREE PIT SECTION

SCALES	DRAWN	DATE	DRAWING No.	REVISION
1:20 @A4	NJB	JUL.'23	23/16/07	