



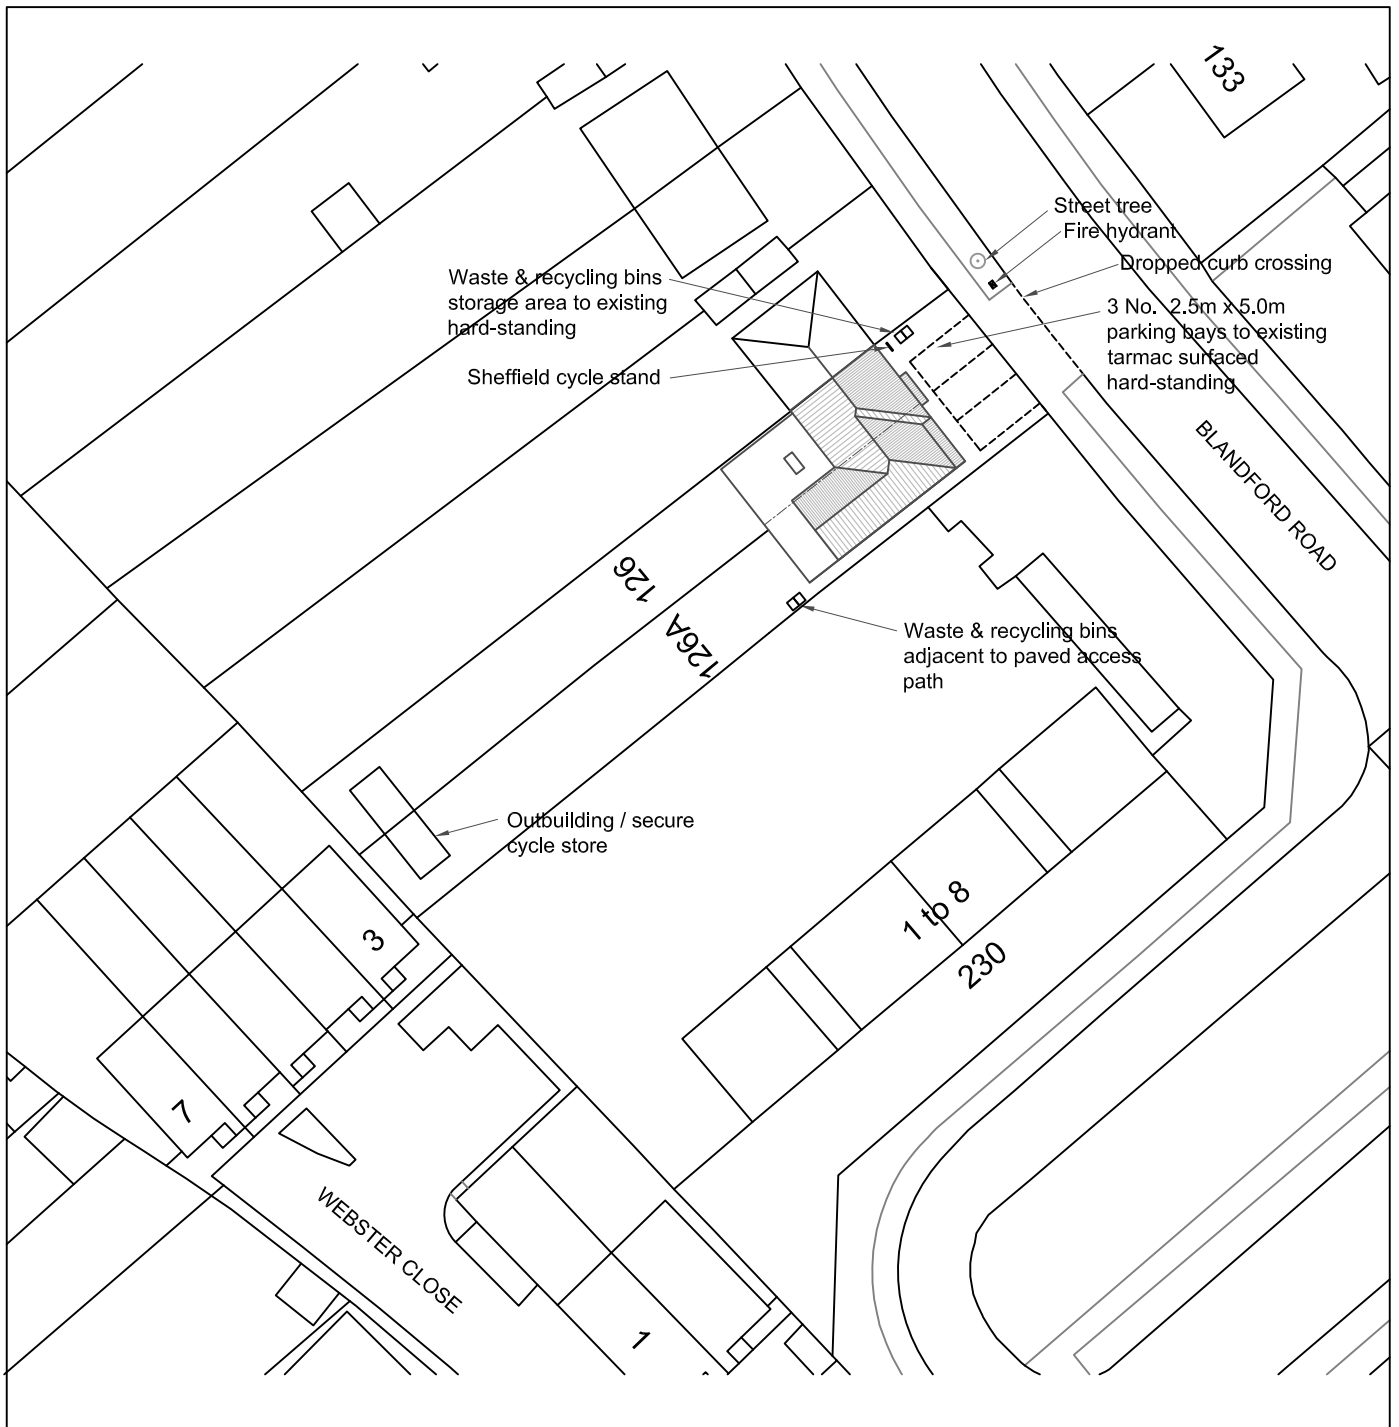

© Crown copyright 2023 Ordnance Survey 100053143

0 5 10 20
SCALE: (Metres)

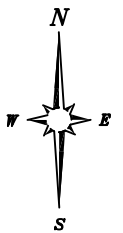

REVISION					
126 & 126A Blandford Road, RG2 8RX					
PROPOSED BLOCK PLAN					
SCALES	1:500 @A4	DRAWN	DATE	MAY.'24	DRAWING NO.
					24/23/05
					REVISION