


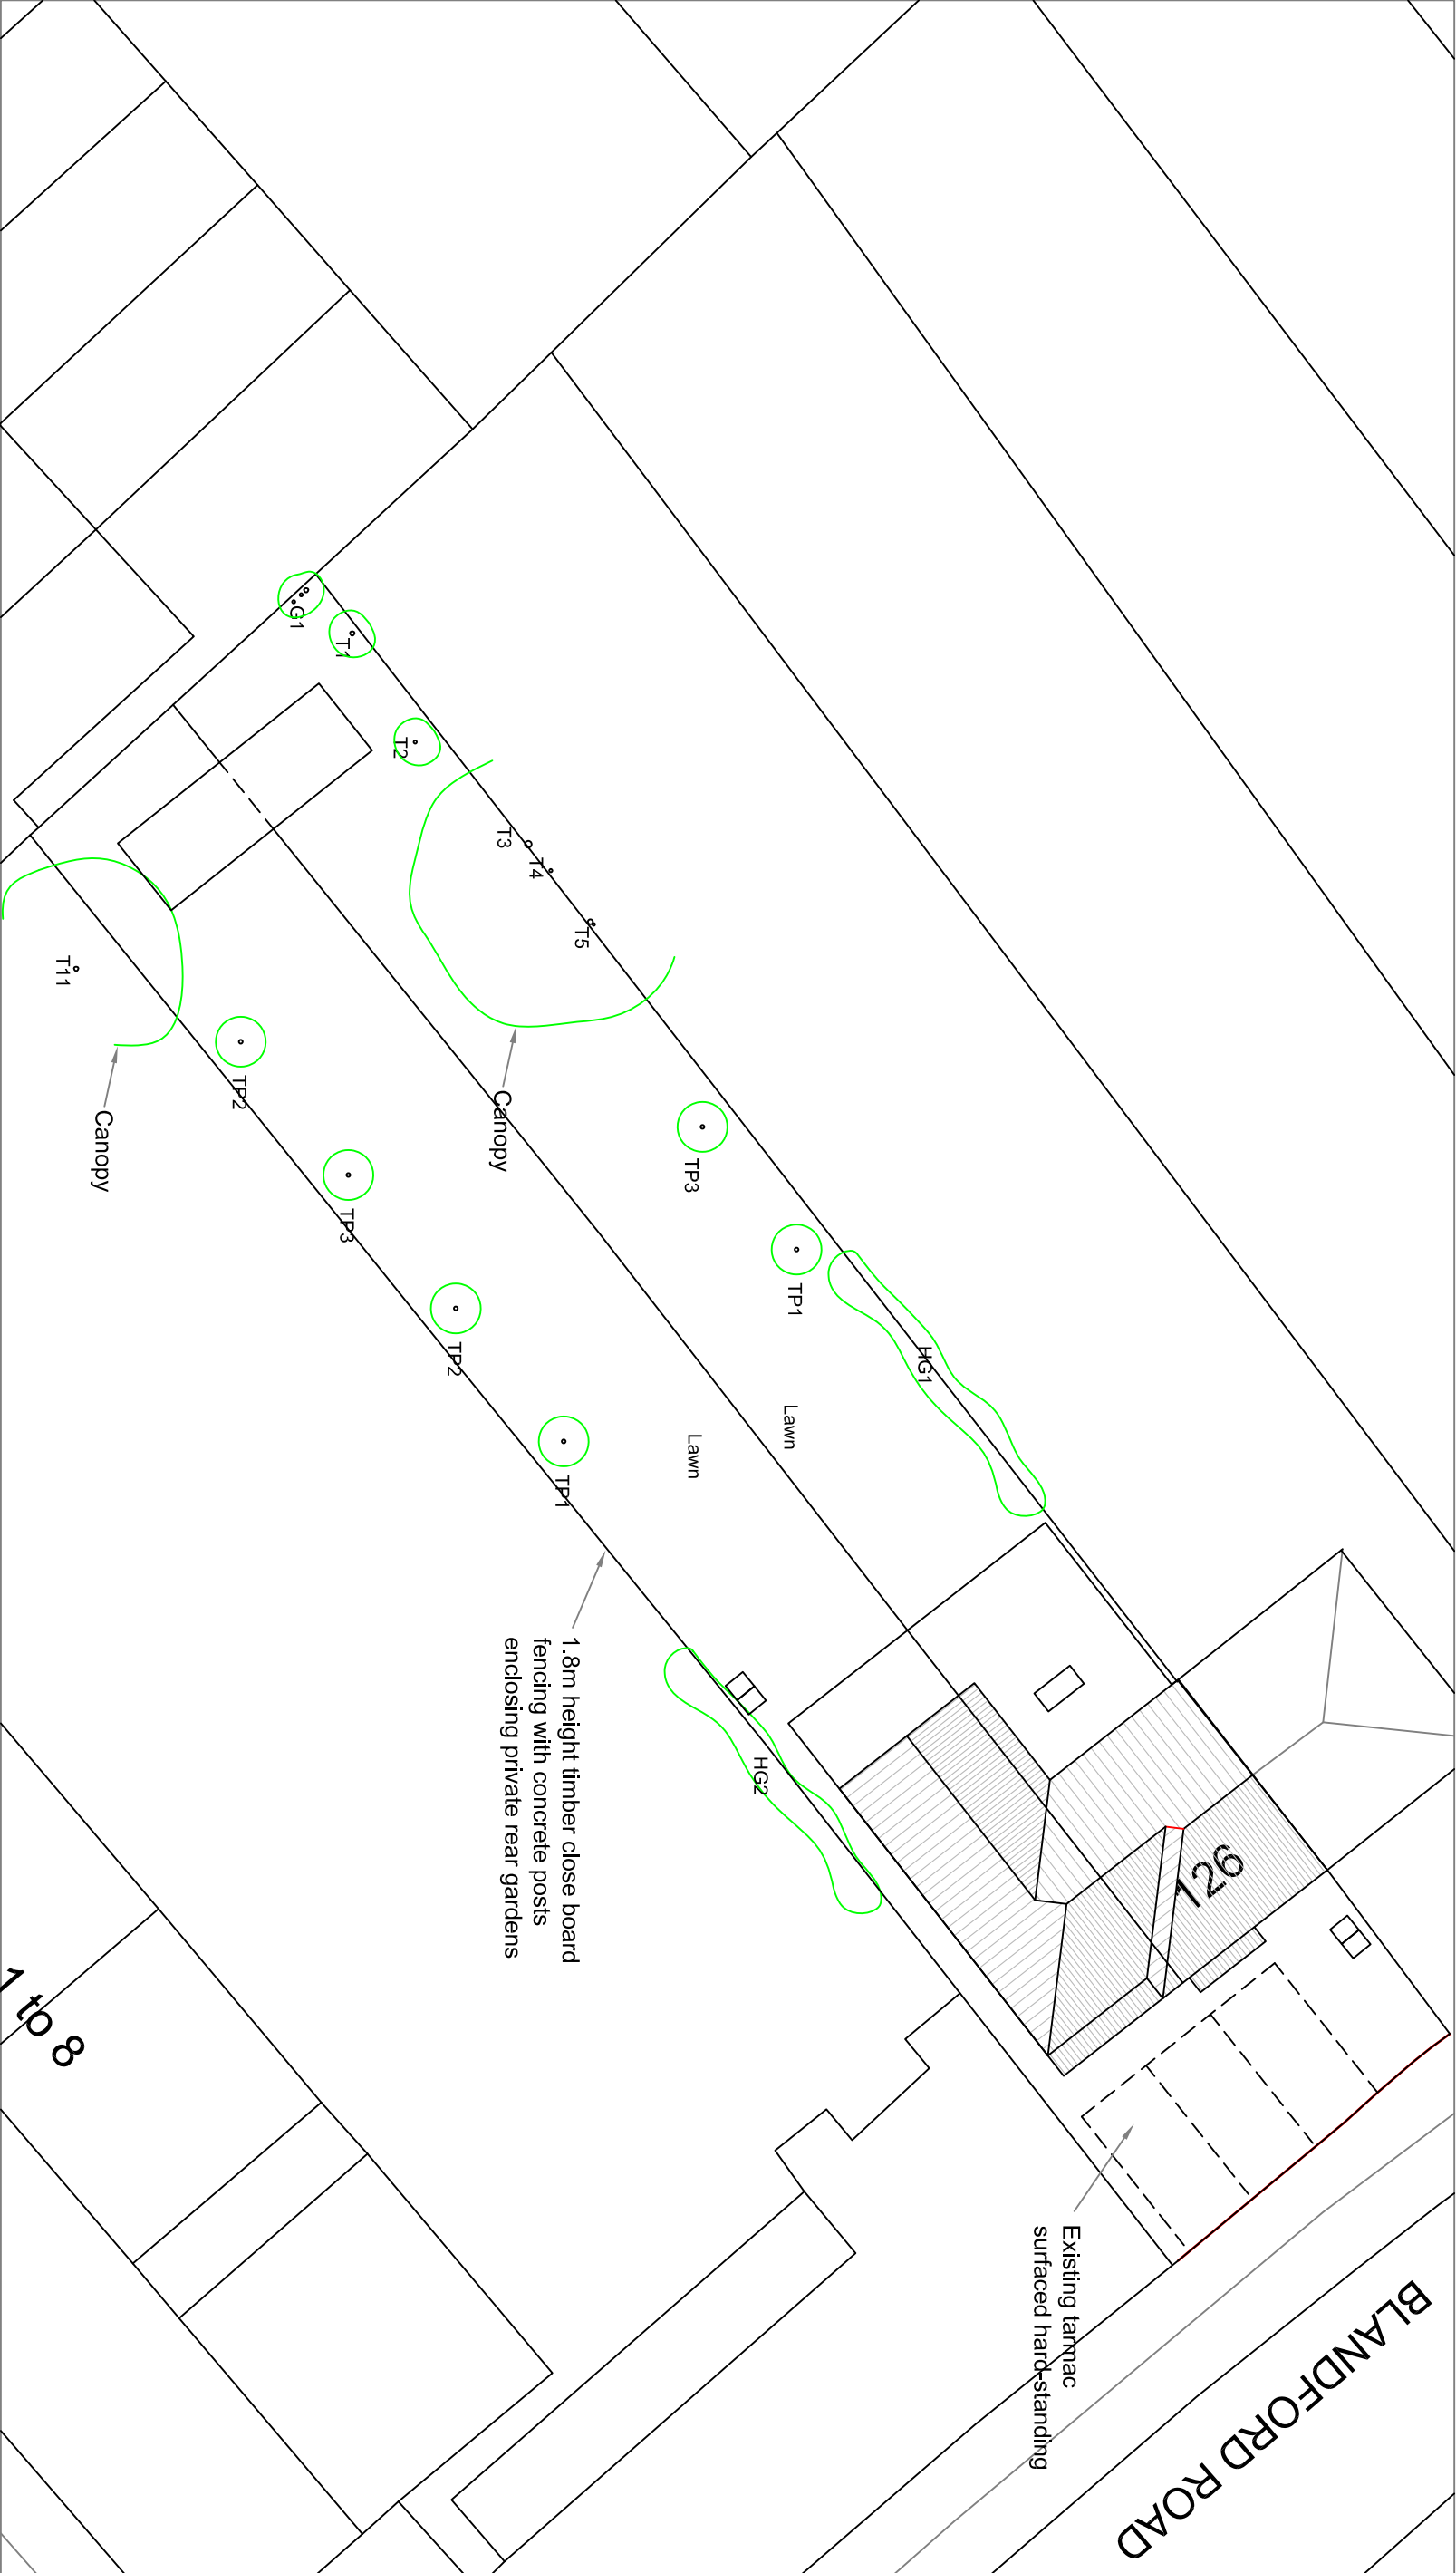

G1: Betula - Birch multi stemmed. Trunk dia. @ 1.5m height: 70-110mm.
T1: Betula - Birch. Trunk dia. @ 1.5m height: 130mm.
T2: Betula - Birch. Trunk dia. @ 1.5m height: 110mm.
T3: Prunus Cerasifera Nigra - purple leaved plum. Trunk dia. @ 1.5m height: 200mm.
T4: Alder - Alnus Glutinosa. Trunk dia. @ 1.5m height: 120mm.
T5: Alder - Alnus Glutinosa. Trunk dia. @ 1.5m height: 150mm.
T11: Elder - Sambucus Nigra located in neighbouring garden (not surveyed).
HG1 & 2: Mixed hedgerow - predominantly comprising hawthorn, field maple, ash, & bramble

TREE PLANTING SCHEDULE:
To be read in conjunction with accompanying Landscaping Implementation Statement.
TP1 - Sorbus aucuparia - Rowan trees, supplied min. 15l pots, 10-12cm girth, 2-3m tall.
TP2 - Betula pendula - Silver Birch trees, supplied min. 15l pots, 10-12cm girth, 2-3m tall.
TP3 - Corylus avellana - Hazel trees supplied min. 15l pots, 10-12cm girth, 2-3m tall.



WDC
Woolhampton Design Centre
Construction Design Services



The Woolhampton Design Centre
Station Road, Woolhampton,
Reading, Berkshire RG7 5SE
Tel. 0118 9713 363

REVISION				
126 & 126A Blandford Road, RG2 8RX				
ARBORICULTURAL SURVEY PLAN				
PROPOSED TREE PLANTING				
SCALES	1:200 @A3	DRAWN	NJB	DATE
				JUL '24
			DRAWING No.	24/23/04
				REVISION