




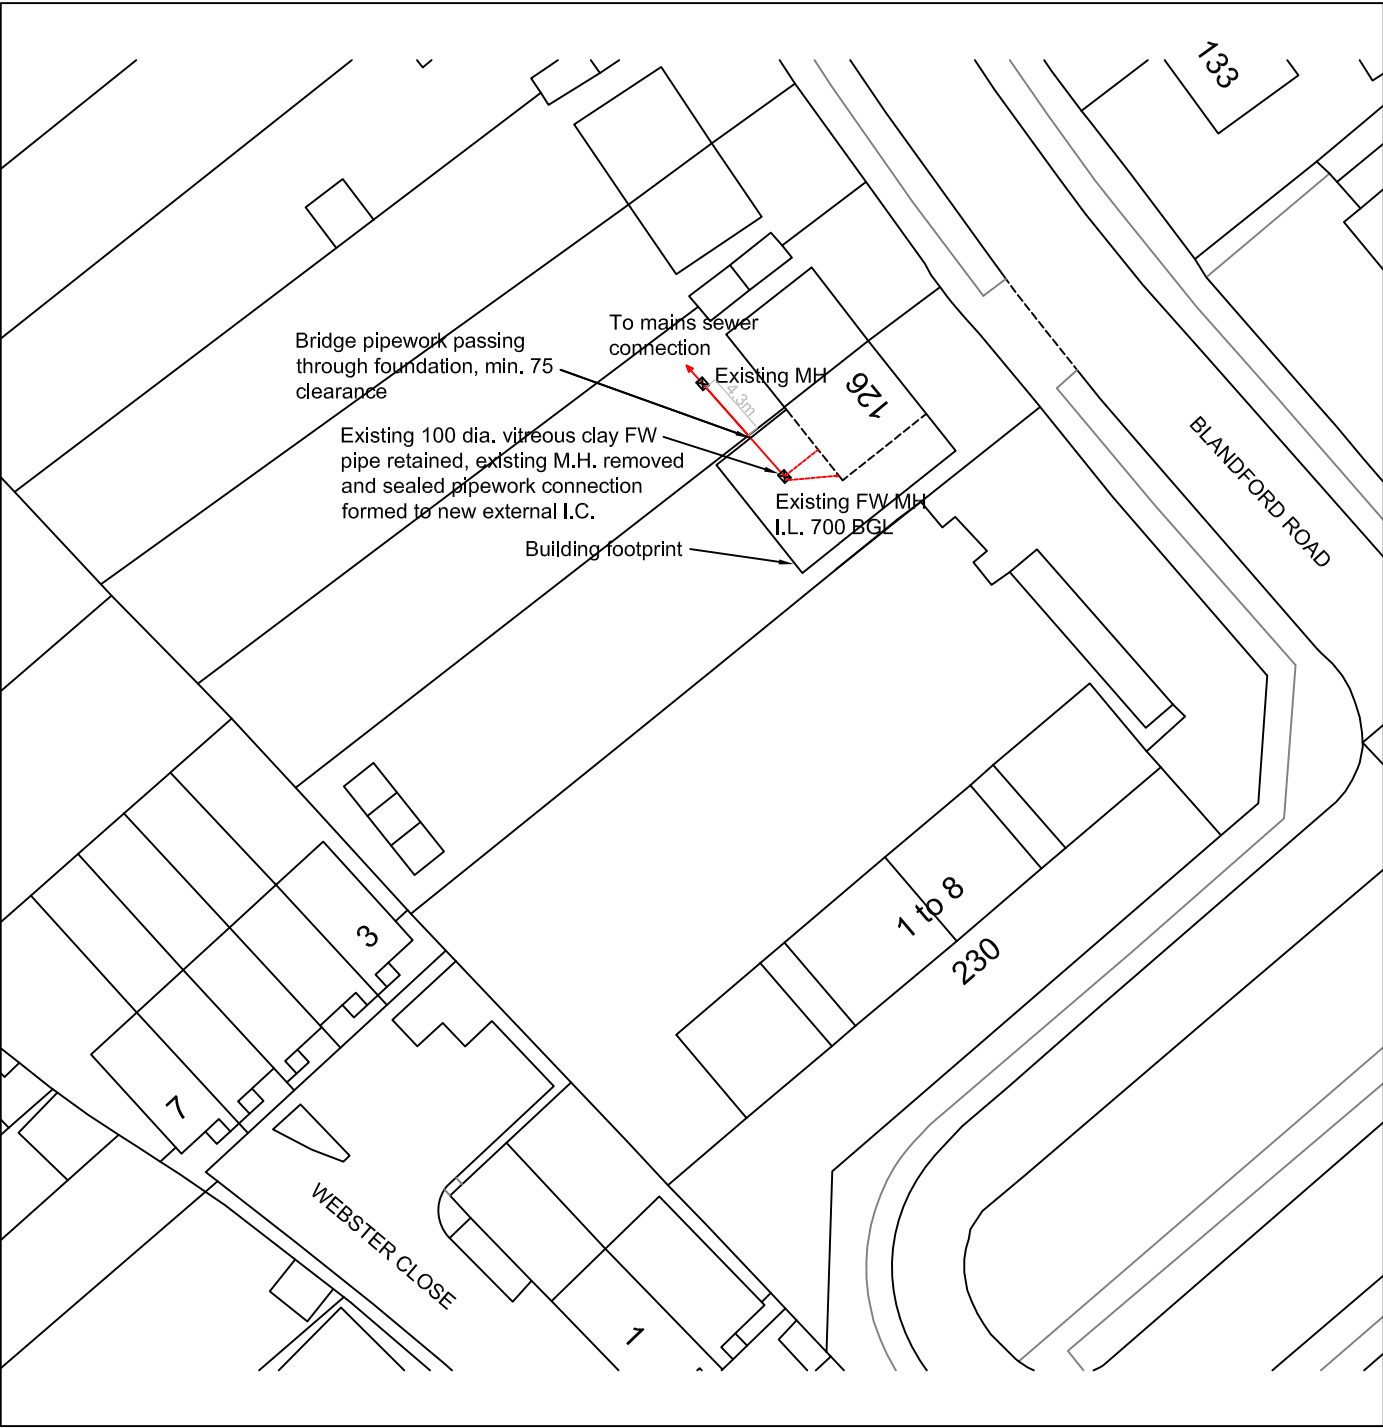

© Crown copyright 2023 Ordnance Survey 100053143

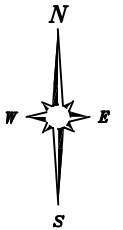

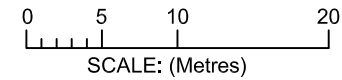

WDC
Woolhampton Design Centre
Construction Design Services

The Woolhampton Design Centre
Station Road, Woolhampton,
Reading, Berkshire RG7 5SE
Tel: 0118 9713 363

REVISION				
Flats 1-3 126 Blandford Road, RG2 8RX				
EXISTING F.W. LAYOUT				
SCALES	1:500 @A4	DRAWN	DATE APR.'24	DRAWING NO. 24/23/08
REVISION				