
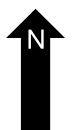
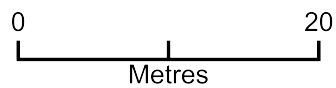


3 Alexandra Road

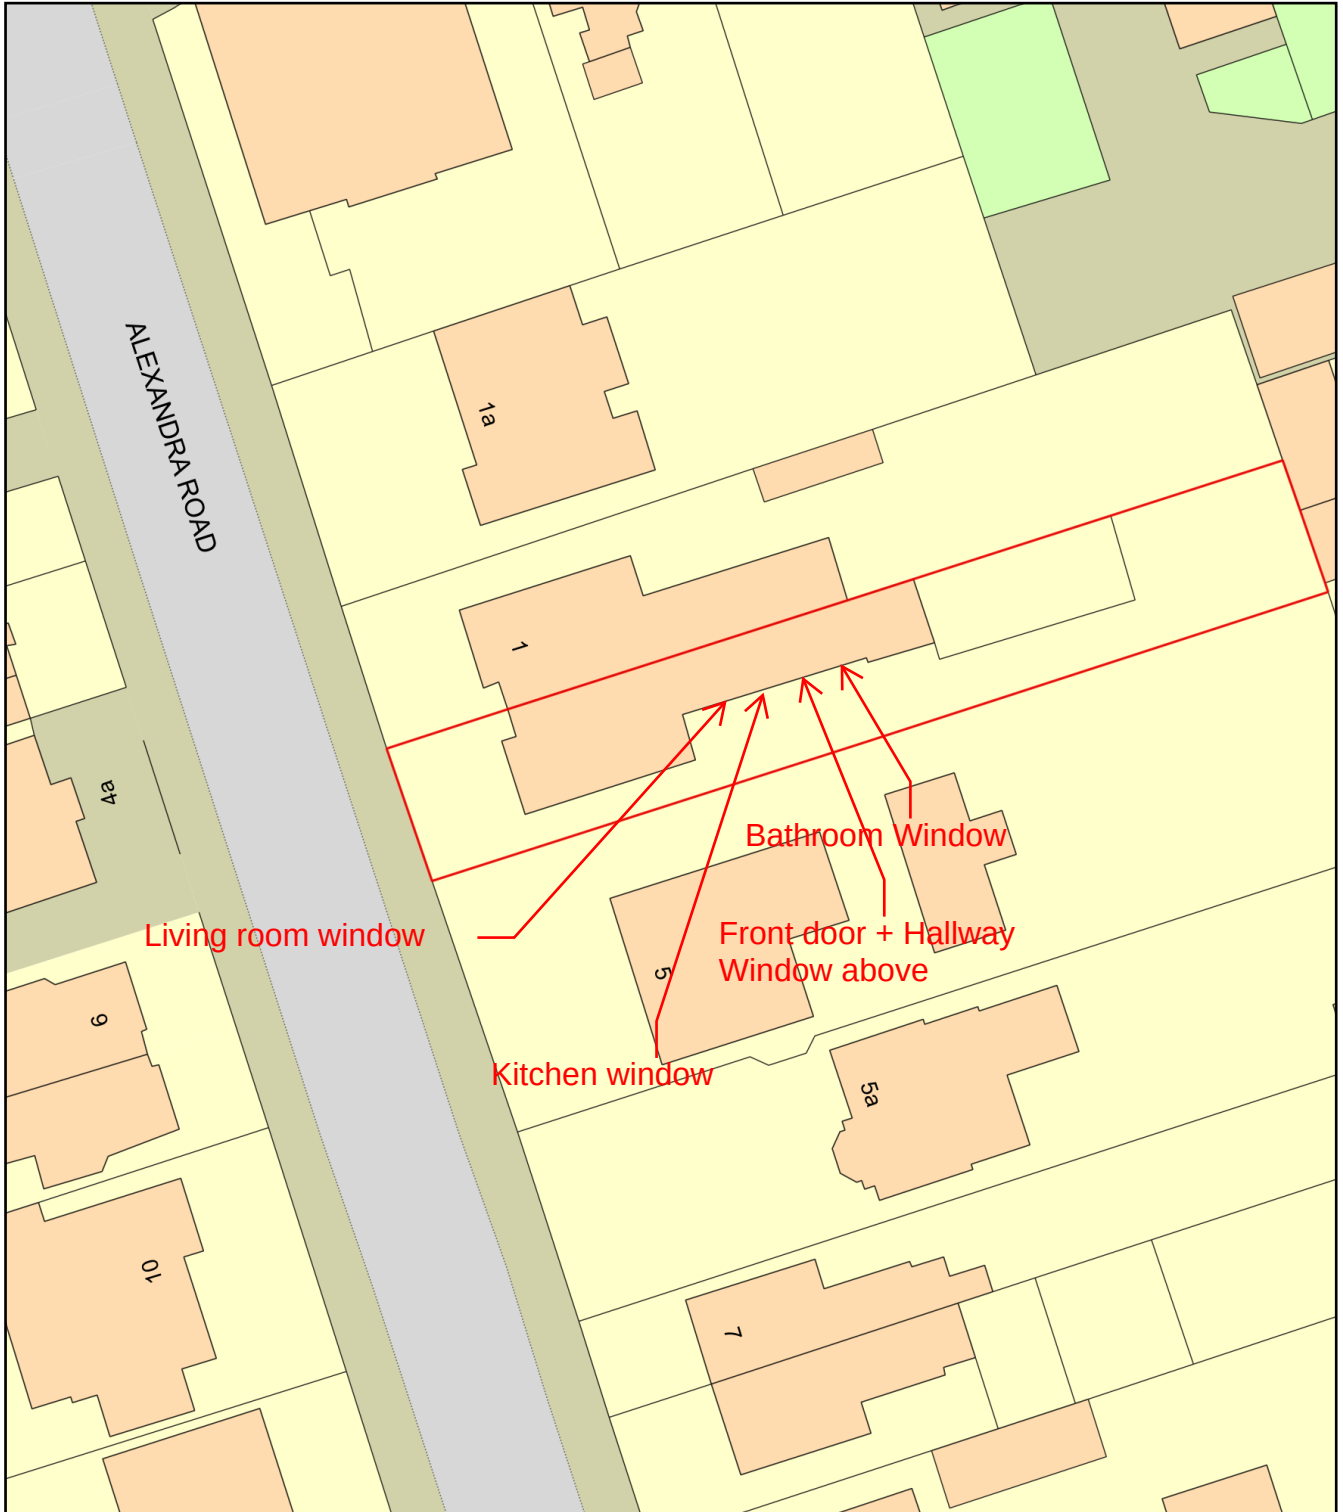

Plan Produced for: James Blakeley

Date Produced: 27 Jul 2024

Plan Reference Number: TQRQM24209093033001

Scale: 1:500 @ A4