


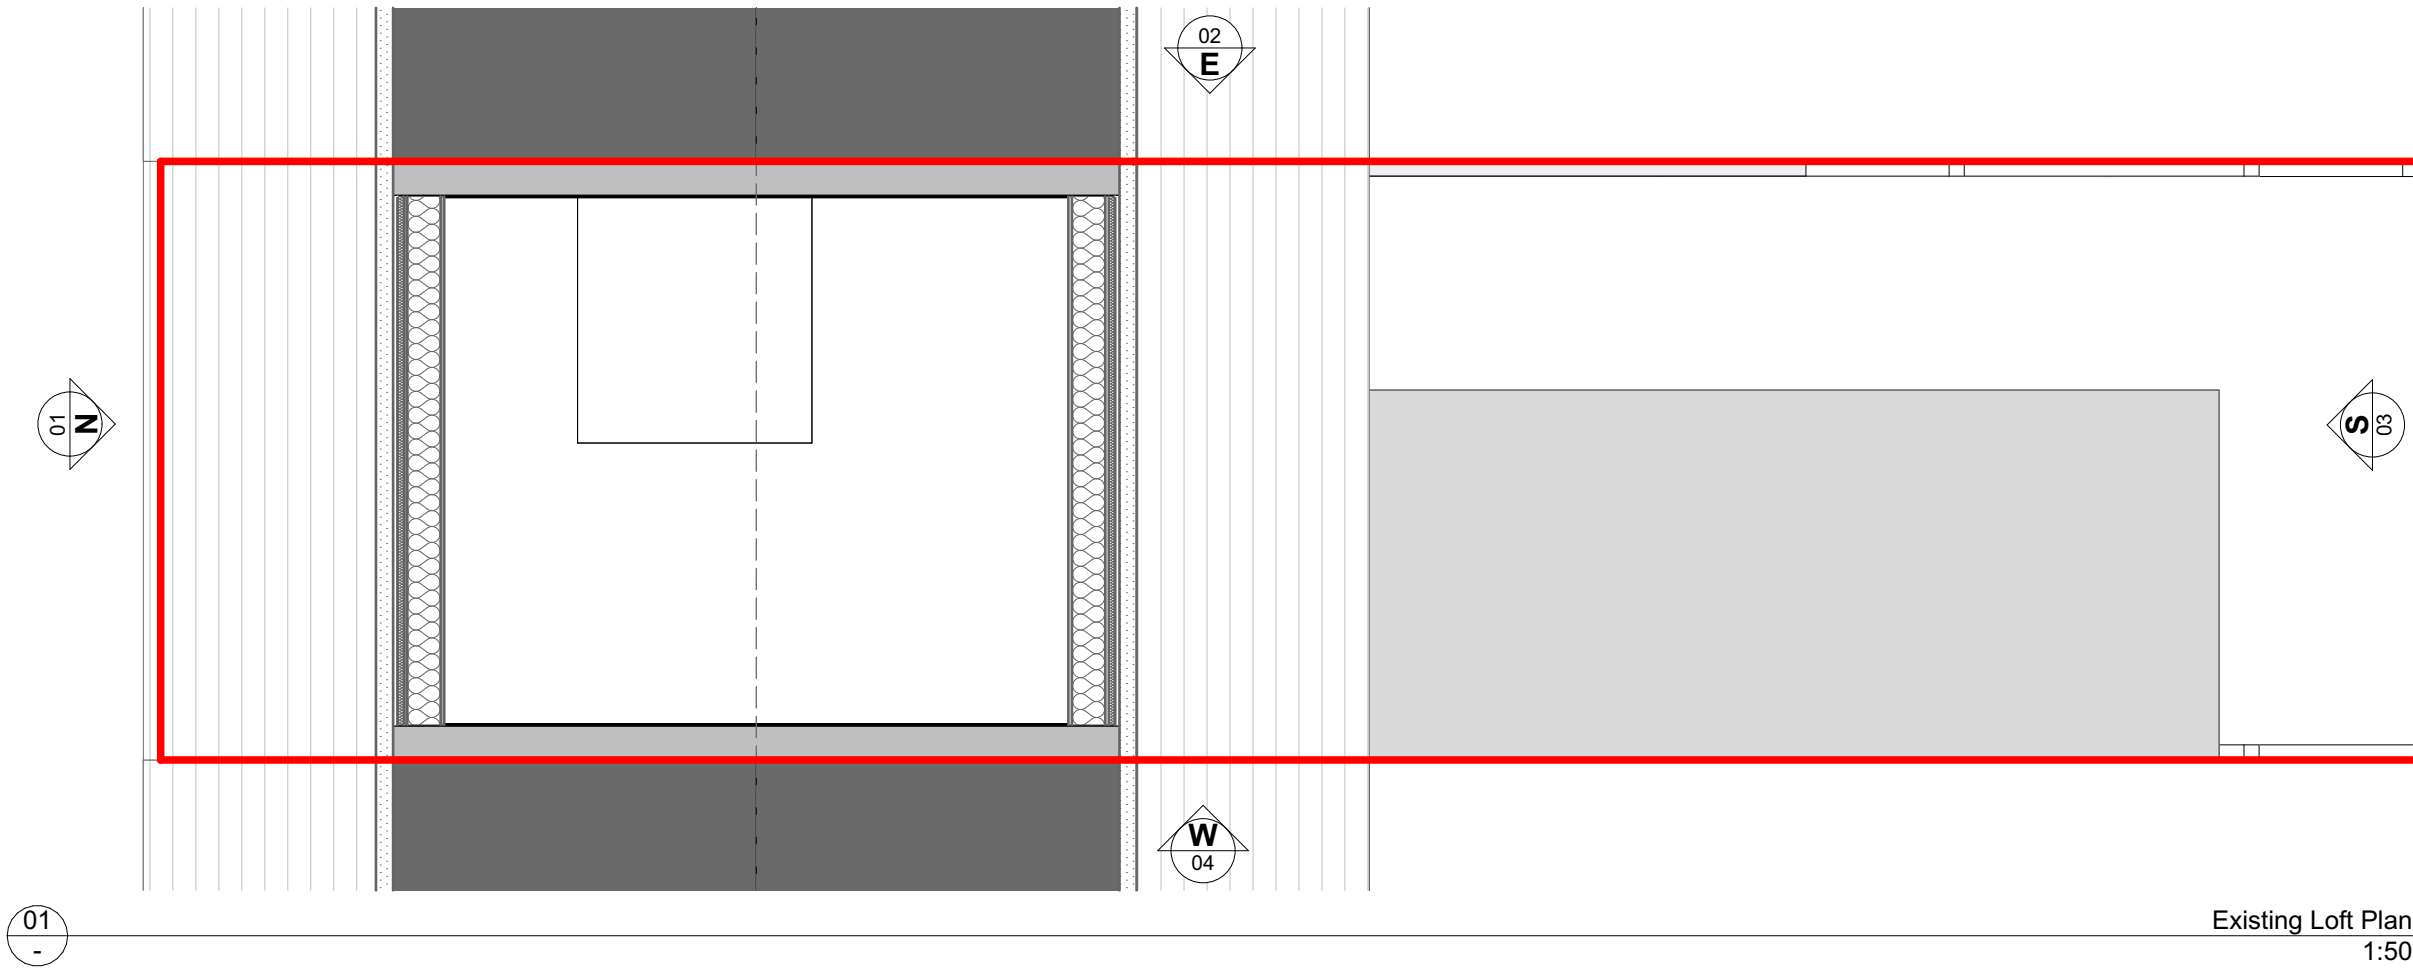


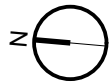

BOUNDARY LINES TO BE CONFIRMED ON SITE

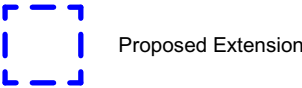

- 1. Render
- 2. Rooflight
- 3. PPC aluminium window and doors
- 4. PPC aluminium coping
- 5. Fibreglass roof finish with solar panels

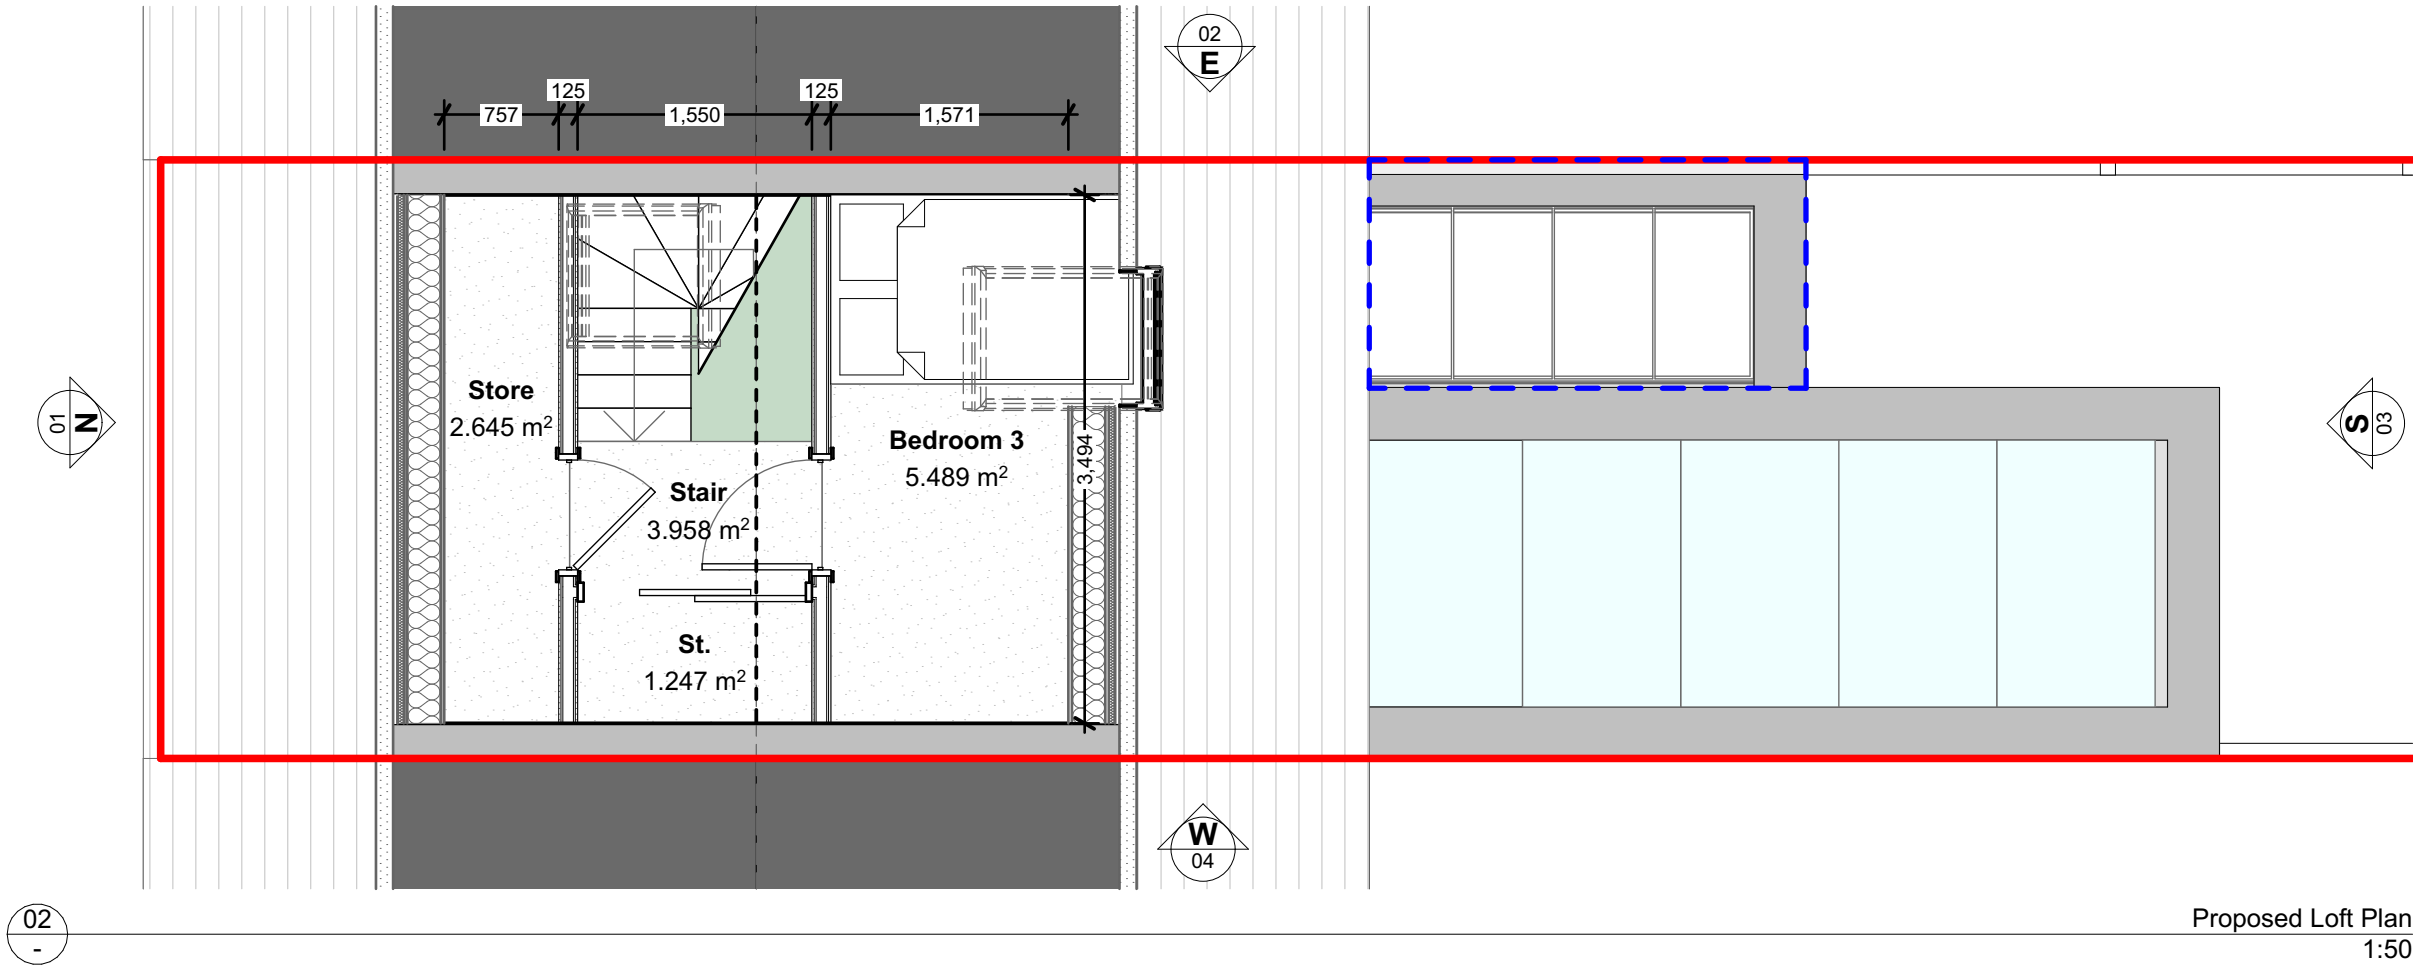

Key Plan	© James Williamson Architects Ltd Notes This document and its design content is copyright ©. It shall be read in conjunction with all other associated project information including models, specifications and related consultants documents. Do not scale from documents except for planning purposes. All dimensions to be checked on site. Immediately report any discrepancies, errors or omissions on this document to the Originator. If in doubt ASK.	Revision Number			Drawing Title	Job Title	Drawing Title	Drawn	Checked	Date	JAMES WILLIAMSON ARCHITECTS	
		Rev	By	Layout Comment	Date	Justin and Huma	8 Highgrove Terrace Reading RG1 2TG	Existing and Proposed Loft Plan	JW	-		08/02/2024
								Job No	Drawing No	Rev		
								23-017	412-102	01		
						Scale	Status					
						1:50 @ A3	PLANNING					