
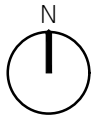


REV.	AMENDMENT	BY:	DATE
------	-----------	-----	------

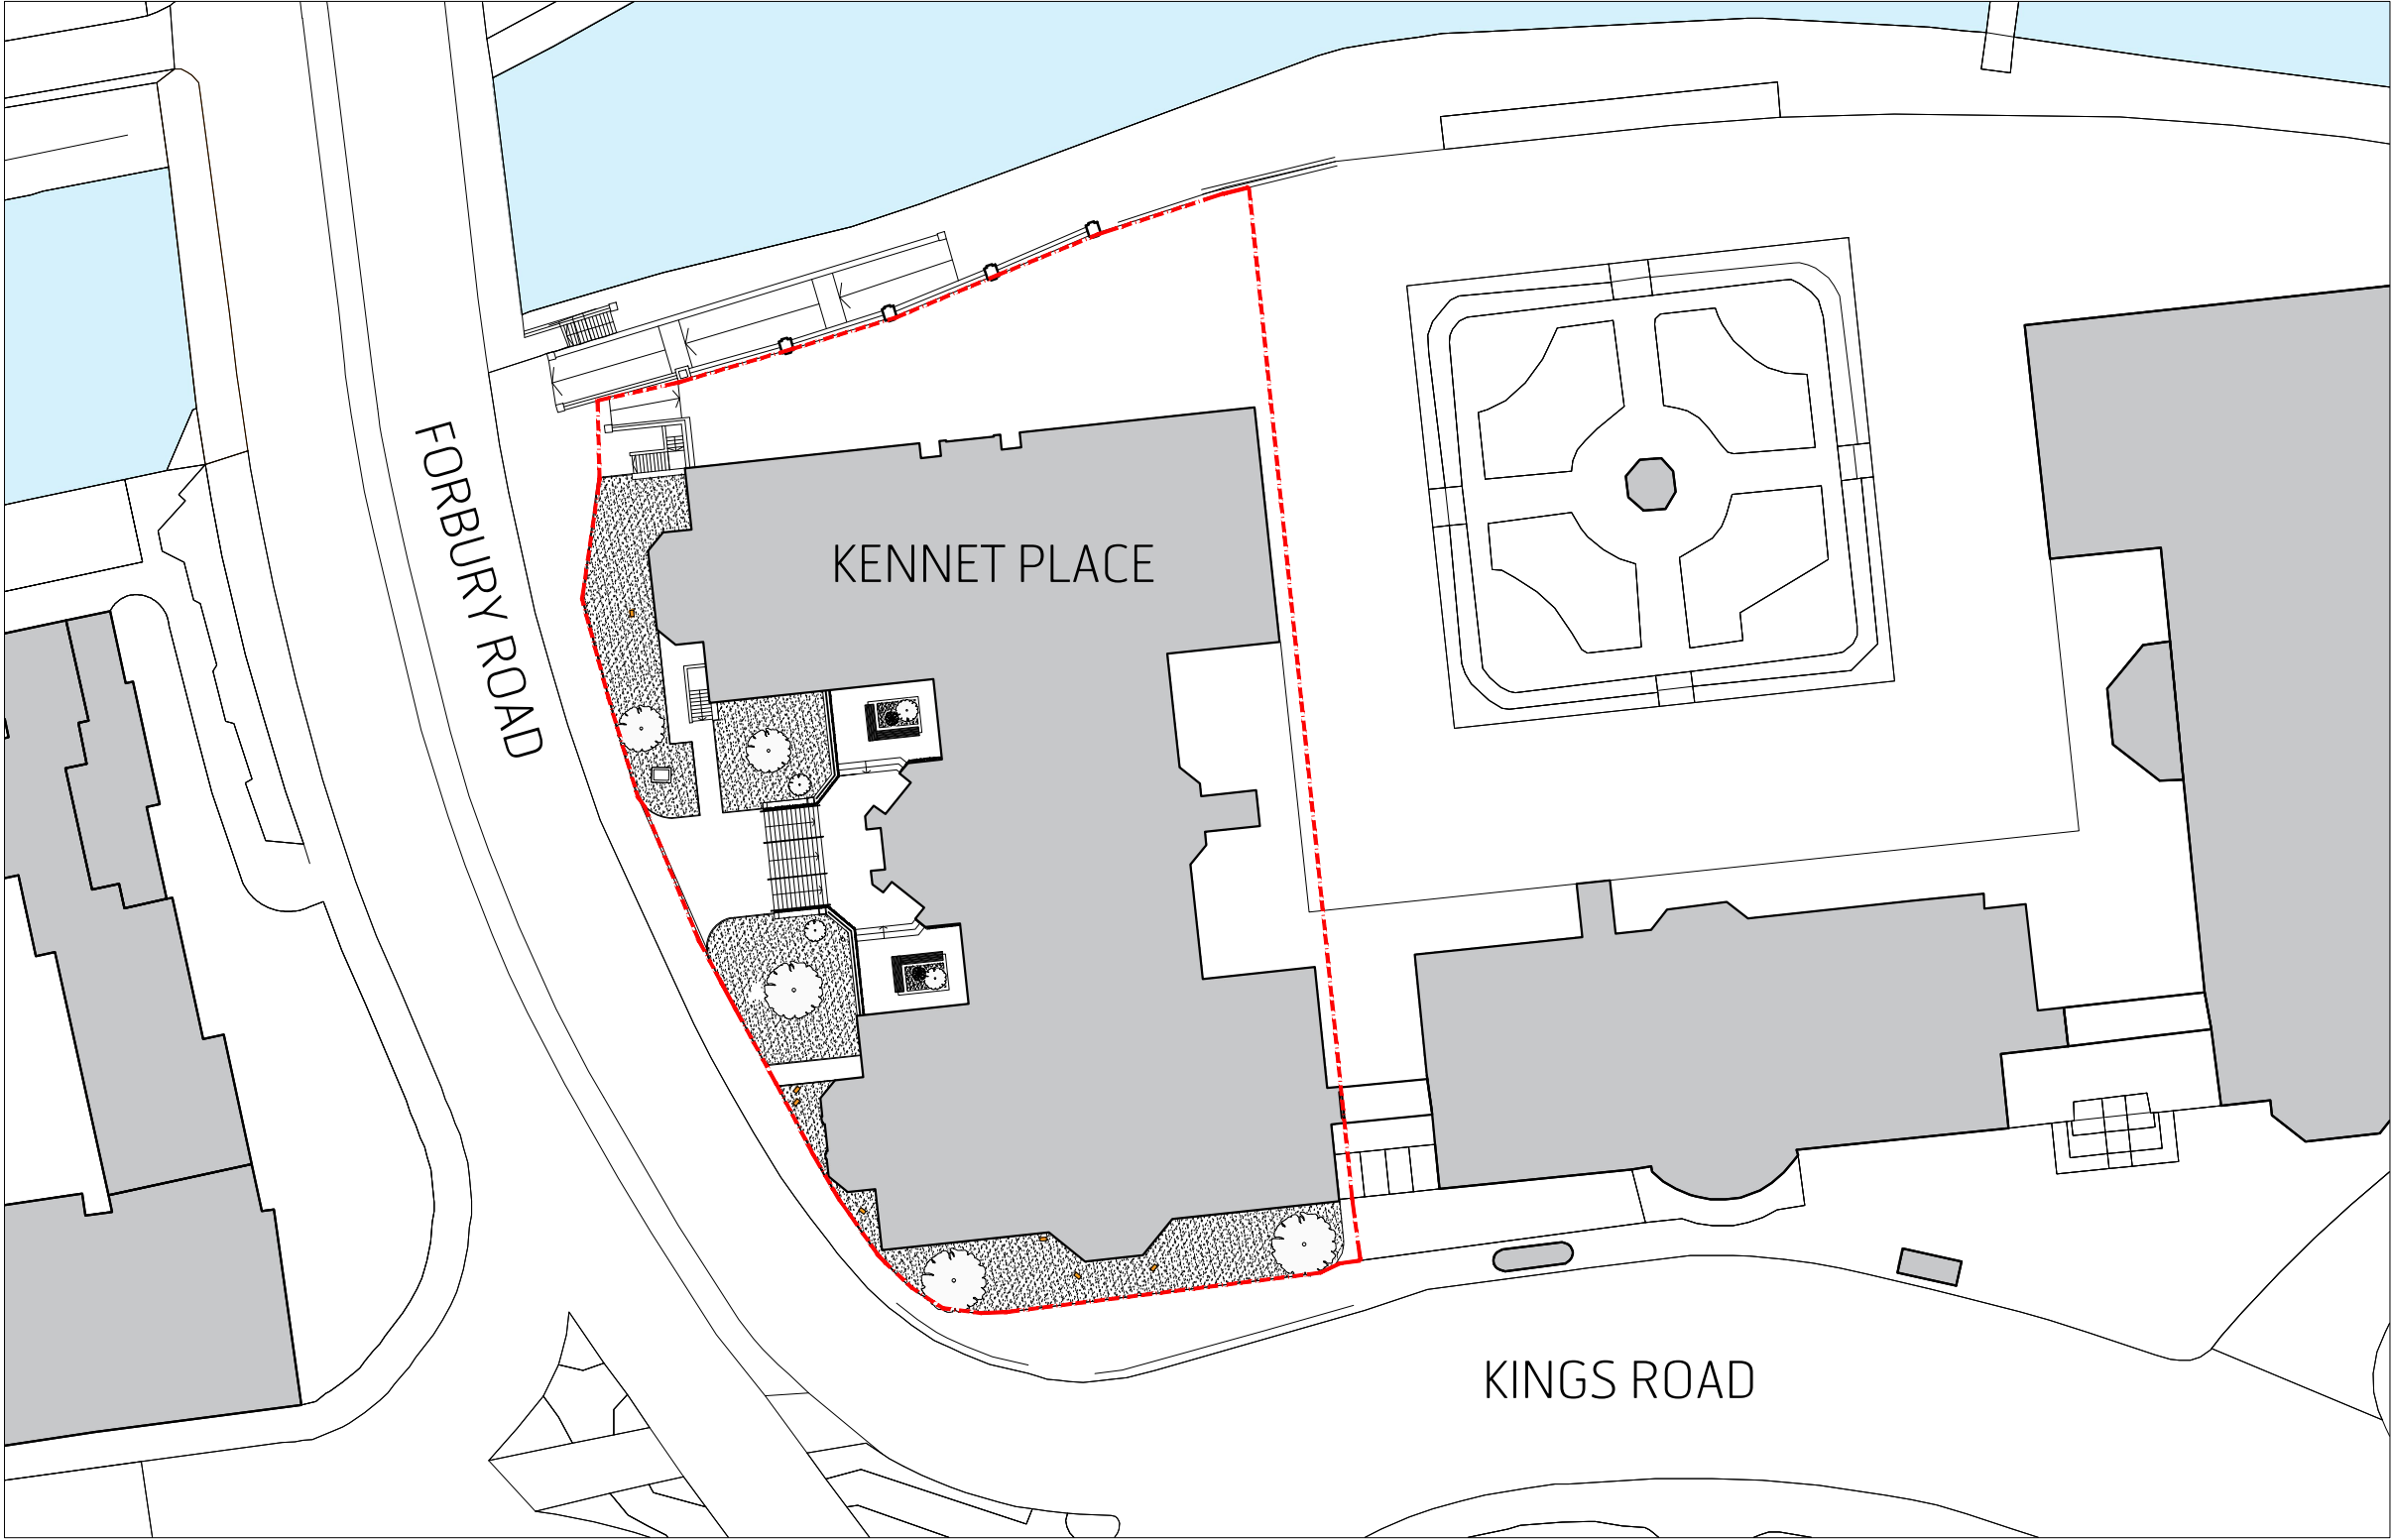

Brooks Murray Architects
41 Tabernacle Street, London, EC2A 4AA
+44 (0)2077399955 architects@brooksmurray.com

**brooks
murray**

CLIENT:
PRIVATE CLIENT

JOB:
KENNET PLACE
READING
RG1 3ES

DRAWING TITLE:
EXISTING
BLOCK PLAN

SCALE:
1:500 @ A3

DATE:
JULY 2024

STATUS:
PLANNING

DRAWING NUMBER:	REV:	ISSUED BY:
1364.2 - 002	-	AC

 Existing Block Plan
1:500 @ A3

