



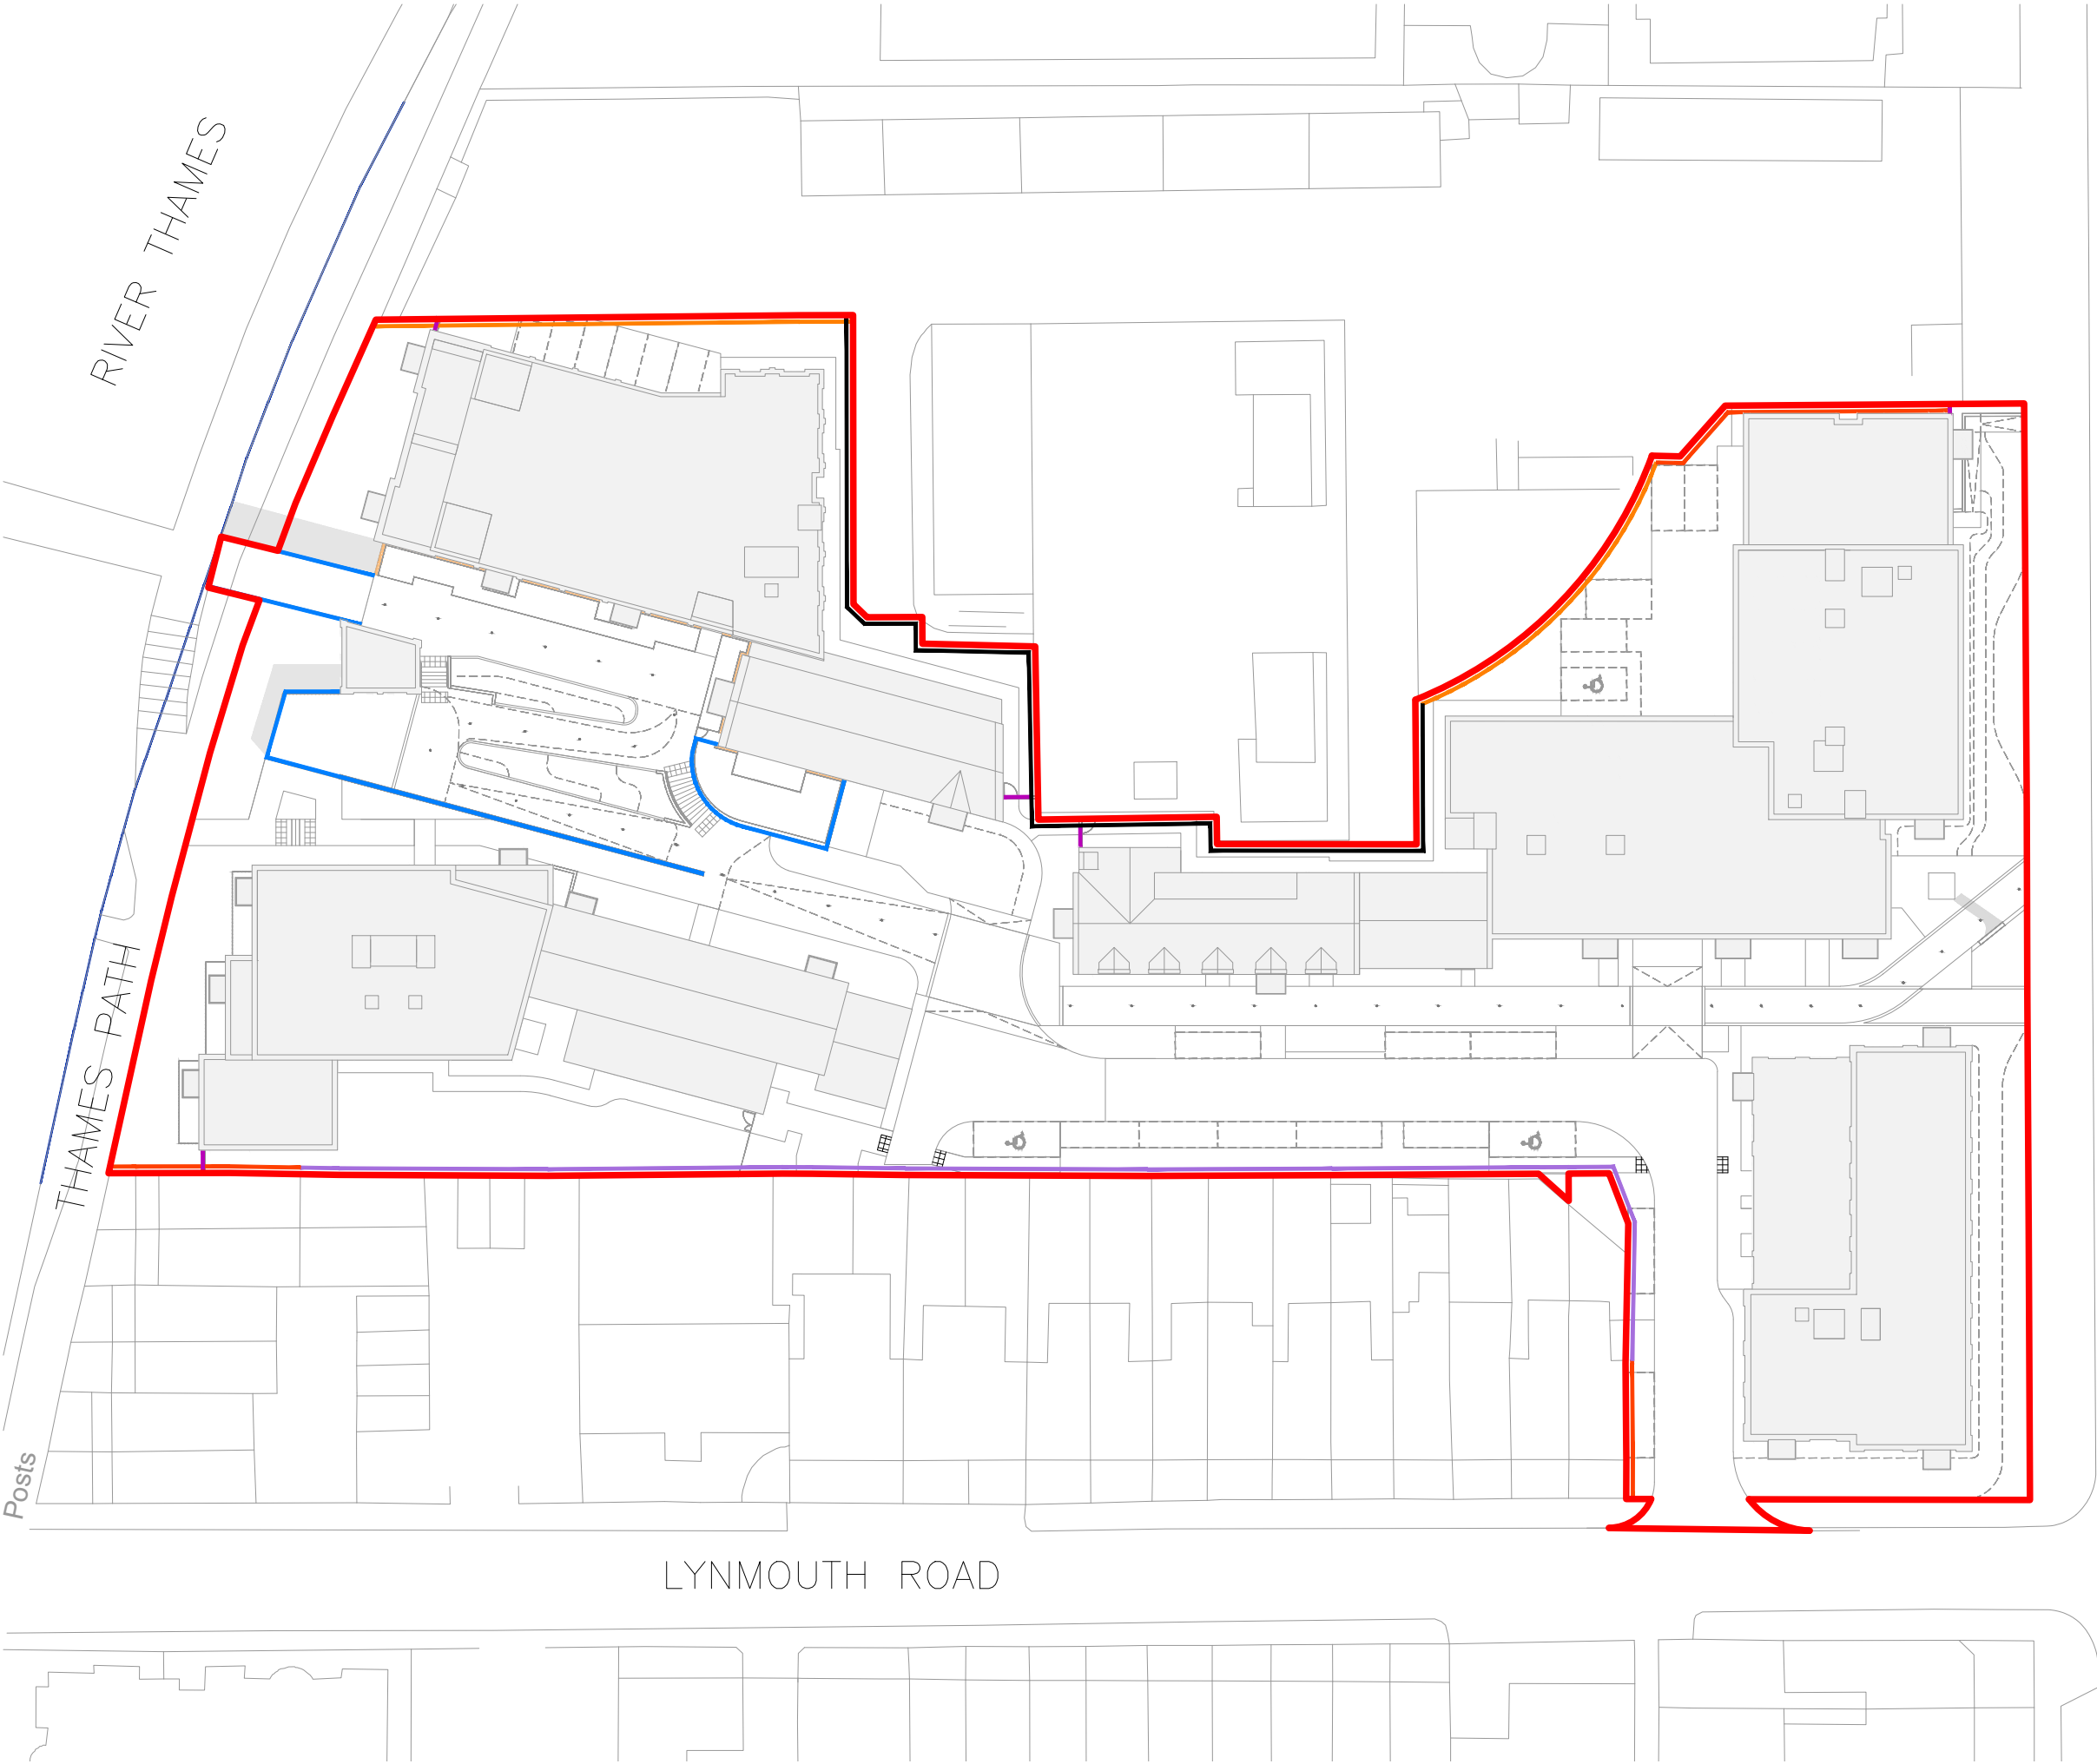

ENCLOSURE PLAN

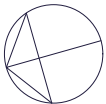

- notes
1. THIS DRAWING IS BASED ON BERKELEY HOMES LAYOUT: BHOc.448.LA.101 LANDSCAPE GENERAL ARRANGEMENT
 2. THIS DRAWING SHOULD BE READ IN CONJUNCTION WITH ALL OTHER LANDSCAPE DRAWINGS AND DOCUMENTS
 3. THIS DRAWING IS NOT INTENDED FOR CONSTRUCTION
 4. DO NOT SCALE FROM THIS DRAWING
 5. ANY DISCREPANCIES WITHIN THIS DRAWING OR BETWEEN THIS DRAWING AND ANY OTHER INFORMATION IS TO BE REPORTED TO BERKELEY HOMES OXFORD CHILTERN FOR CLARIFICATION

KEY

APPLICATION AREAS & CONTOURS

OUTLINE PLANNING APPLICATION

SITE BOUNDARY

BOUNDARY TYPES

EXISTING BOUNDARIES RETAINED

EXISTING BOUNDARIES INCREASED TO 1.8M

PROPOSED 2.0M BRICK WALL

PROPOSED 3.0M BLAST WALL

PROPOSED 2.4M PALISADE FENCE

PROPOSED 1.1M METAL RAILINGS

B 23/07/23 TN NMA architectural update
A 06/12/23 TN Site Layout and Building Footprints Updated

revision	date	prepared	description

Berkeley
Designed for life

Berkeley House
Mill Lane
Taplow SL6 0AG

T: 01753 784400
F: 01753 646855
www.berkeleygroup.co.uk

project
VASTERN ROAD

drawing
ENCLOSURE PLAN

date	scale @ A3	drawn
February 2020	1:500	TN

drawing number	revision
448.PL.SL.003	B