
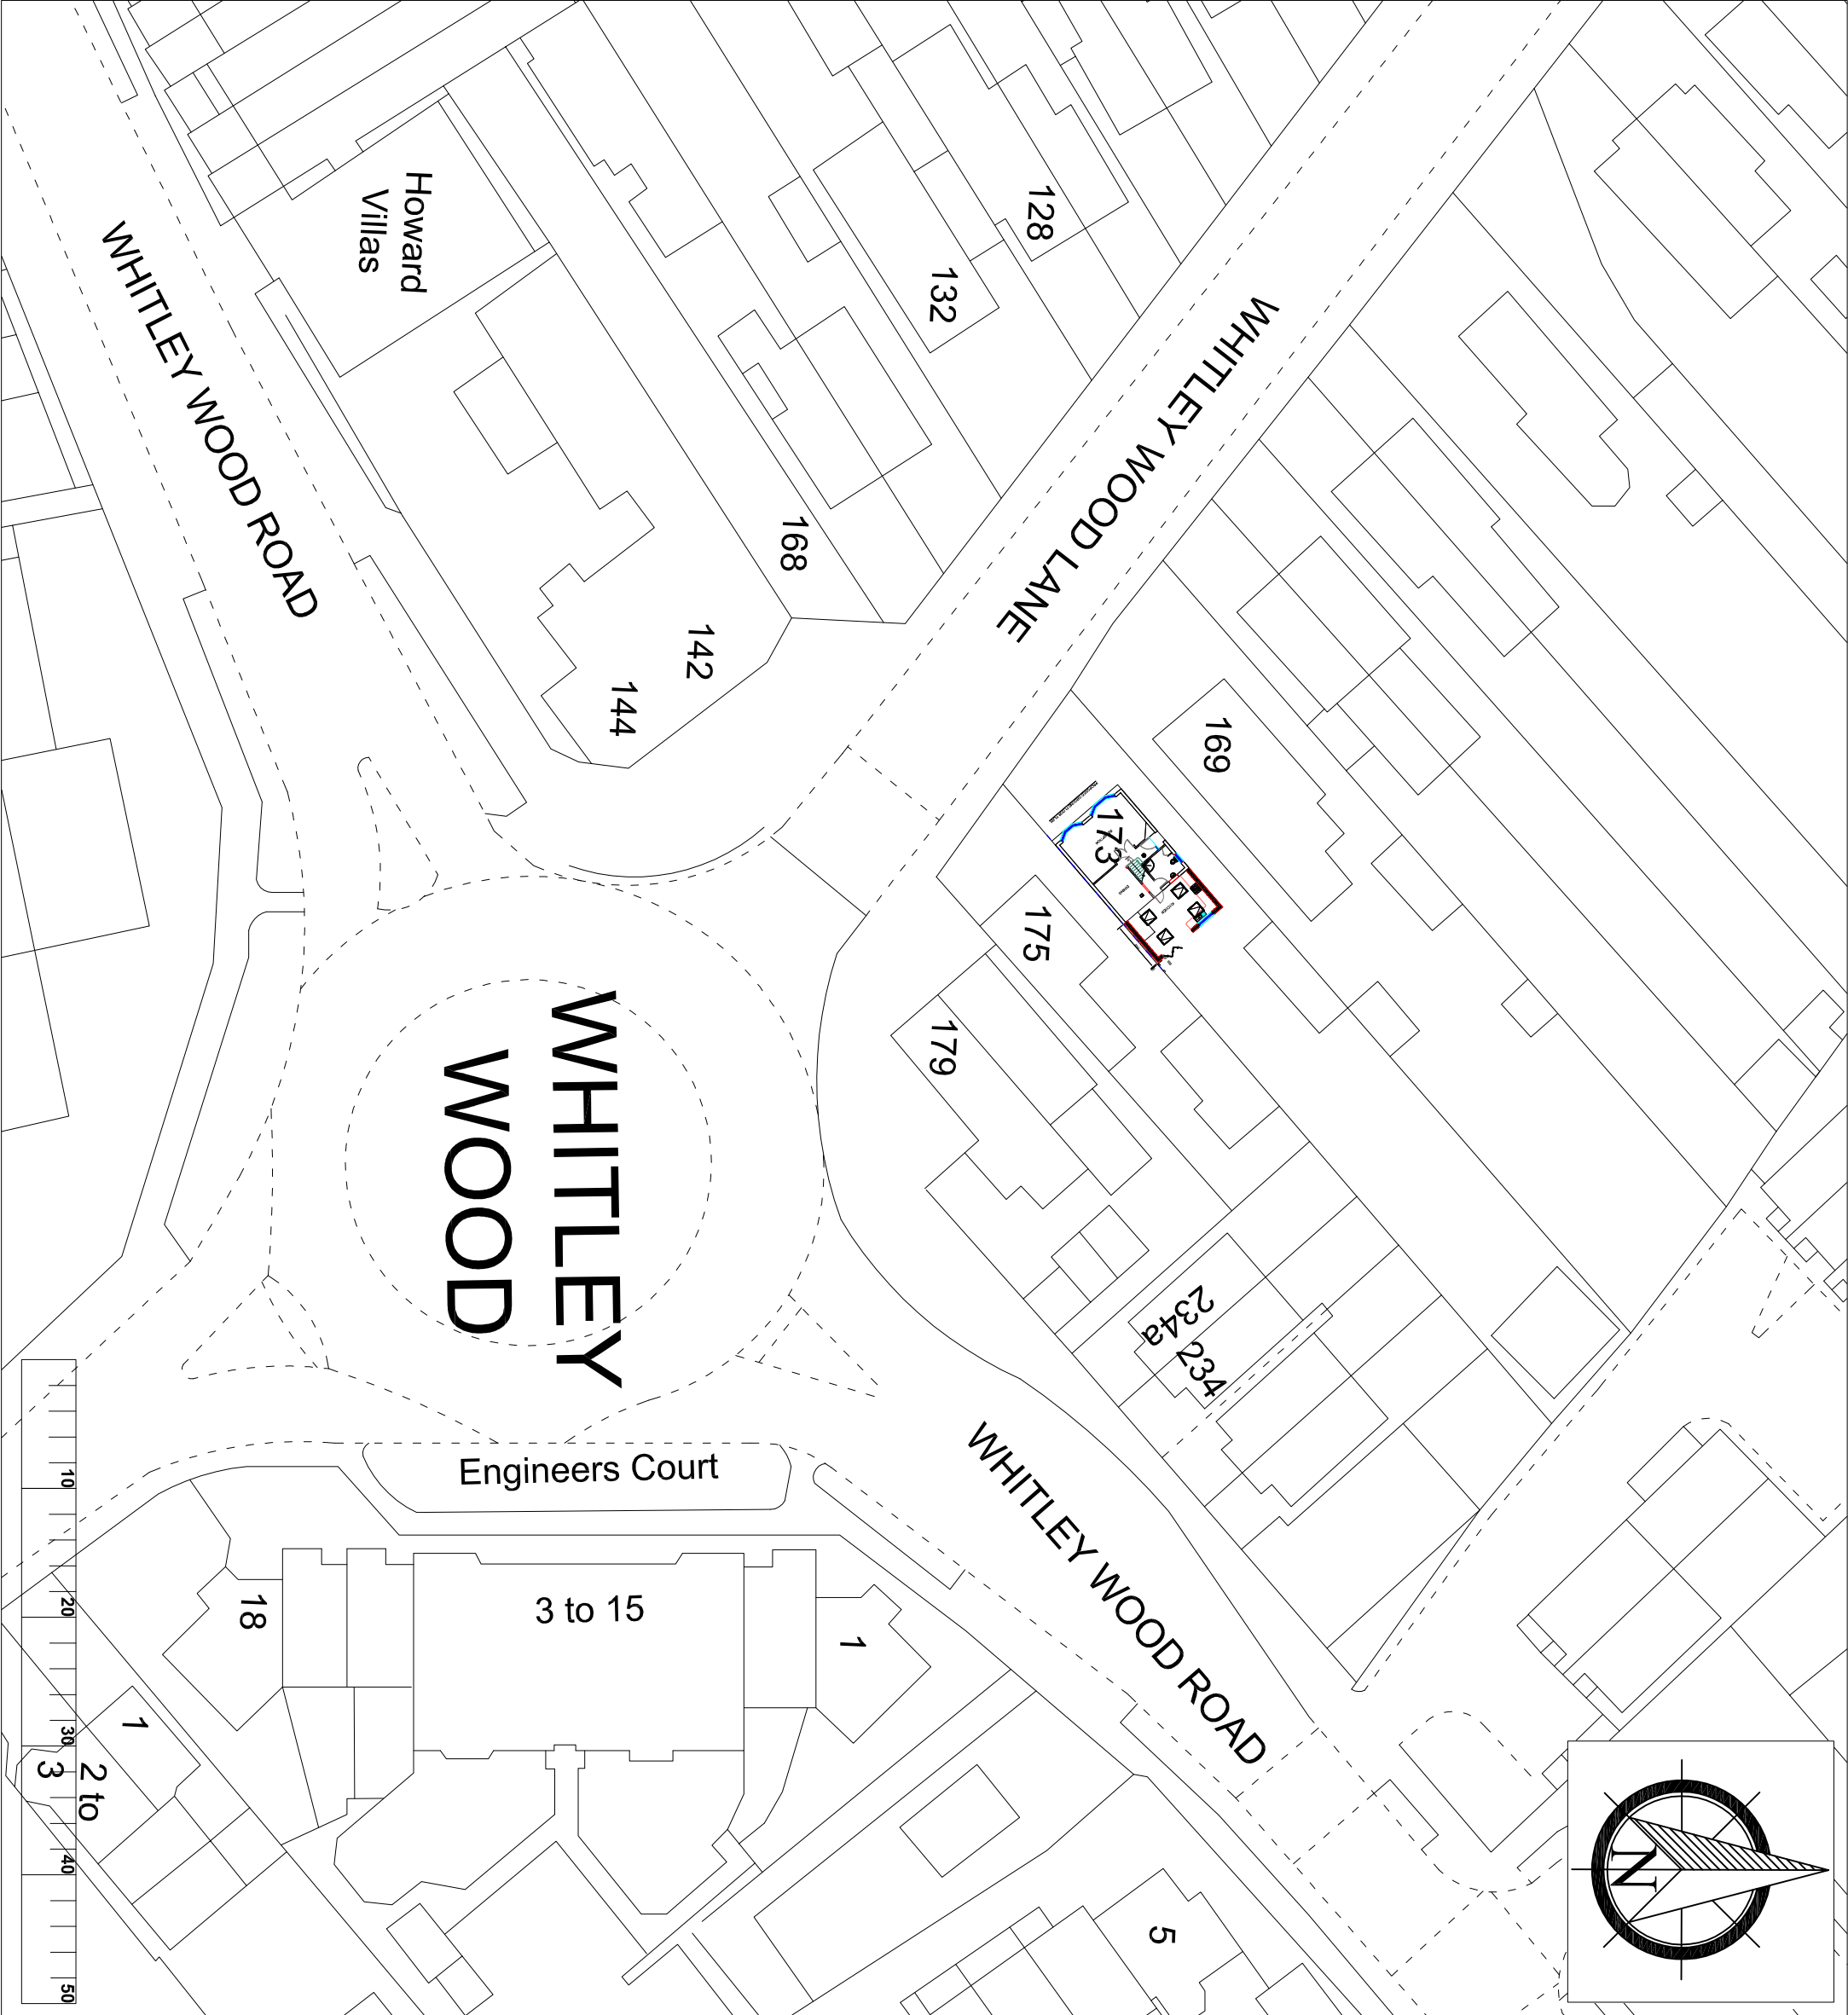


Notes

- 1. ALL DIMENSIONS ARE IN MILLIMETRES AND LEVELS IN METRES.
- 2. THIS DRAWING TO BE READ IN CONJUNCTION WITH RELEVANT ARCHITECTS AND ENGINEERS DRAWINGS AND SPECIFICATIONS.

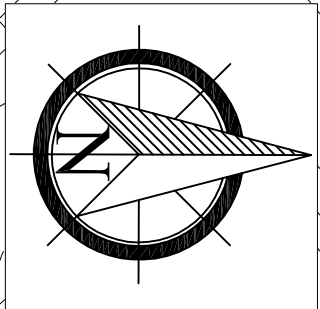

P1	14.07.2024	ST	
Rev.	Date	By	Details of Revision
Client: MR S SHRESTHA			

Project: SINGLE STOREY REAR EXTENSION

Address: 173 WHITLEY WOOD LANE, READING, RG2 8PW

Title: PROPOSED BLOCK PLAN

DESIGN TEAM

8 FARM VALE, BEXLEY, DA5 1NJ

ARCHITECTURAL/CIVIL & STRUCTURAL ENGINEERS



Status : PRIOR NOTIFICATION

Drawn by	A3@Scales 1:500		
Date	Eng.	Chk.	App'd.
JUL 2024			
File Ref.			

Drawing No.	Sheet No.
05/DT/07/2024	5