


Notes

1. ALL DIMENSIONS ARE IN MILLIMETRES AND LEVELS IN METRES
2. THIS DRAWING TO BE READ IN CONJUNCTION WITH RELEVANT ARCHITECT'S AND ENGINEER'S DRAWINGS AND SPECIFICATIONS.

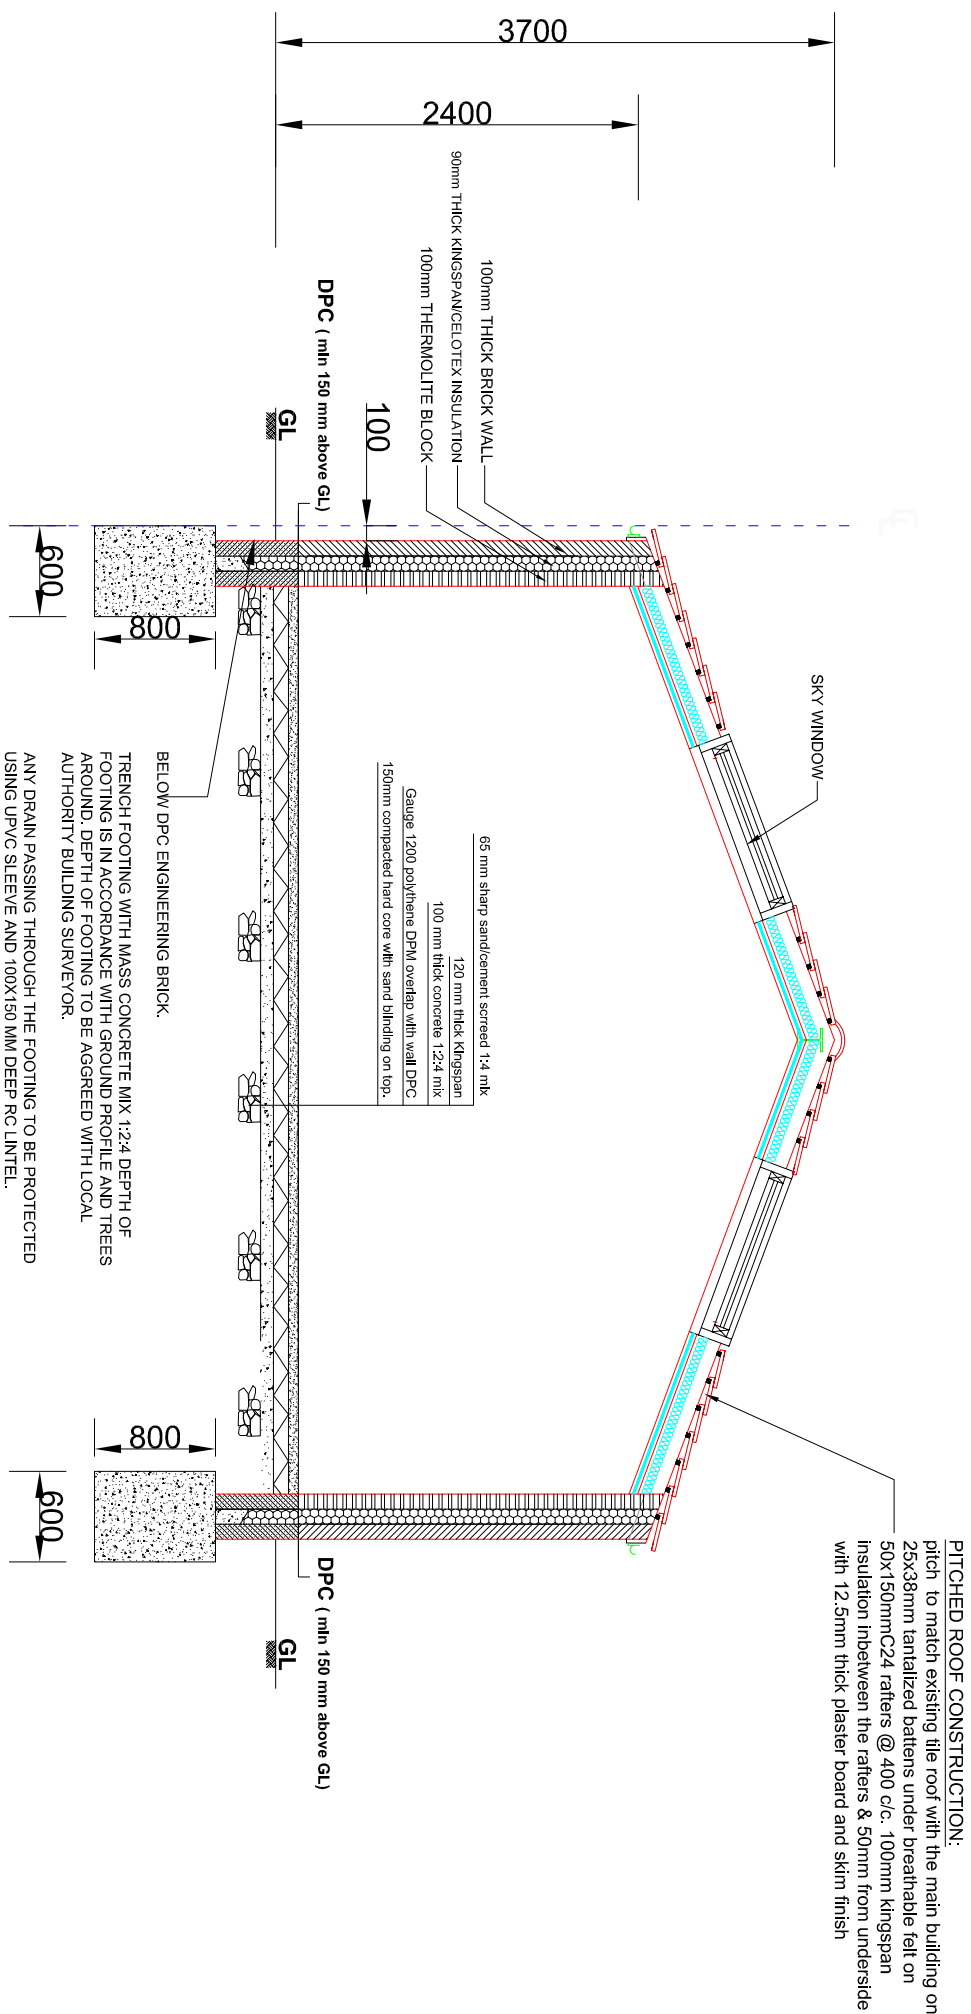

SECTION AT A - A

NOTES:

1. CONTRACTOR SHOULD VERIFY ALL BOUNDARIES POSITIONS AND DIMENSIONS ON SITE PRIOR TO COMMENCING WORKS OR OBTAINING ANY MATERIALS.
 2. ALL WORKMANSHIP AND MATERIALS TO COMPLY WITH THE CURRENT BUILDING REGULATIONS AND ALL RELEVANT BS AND CODE OF PRACTICES.
 3. CEILING MOUNTED SMOKE DEFLECTORS INTRELINKED SHOULD BE PERMANENTLY INSTALLED IN ALL LEVEL OF BUILDING. SMOKE DETECTOR TO BE AWAY FROM MINIMUM 300mm. FROM THE LIGHT AND THE WALL FACE. COMPLY WITH BS 5446.
 4. ALL STEEL BEAM TO BE TREATED $\frac{1}{2}$ HR. FIRE RESISTANCE WITH 2 LAYERS OF 12.5 mm PLASTER BOARD AROUND.
 5. THIS DRAWING DOES NOT INDICATE OR IMPLY THE STRUCTURAL CONDITION OF THE PROPERTY.
- PARTY WALL NOTICE TO BE SERVED TO ADJOINING NEIGHBORS BEFORE THE WORK IS CARRIED OUT.

[illegible]

P1	14.07.2024	ST	
Rev.	Date	By	Details of Revision

Client: MR S SHRESTHA

Project: SINGLE STOREY REAR EXTENSION

Address: 173 WHITLEY WOOD LANE, READING, RG2 8PW

Title: SECTION

DESIGN TEAM

8 FARM VALE, BEXLEY, DA5 1NU

 **Design Team**

ARCHITECTURAL/CIVIL & STRUCTURAL ENGINEERS

Status : PRIOR NOTIFICATION

Drawn by	A3@Scales 1:50		
Date JUL 2024	Eng.	Ckt.	App'd.
File Ref.			

Drawing No.	03/DT/07/2024	Sheet No.	3
--------------------	----------------------	------------------	----------